WEST ELEVATION (view along Grinders Lane)

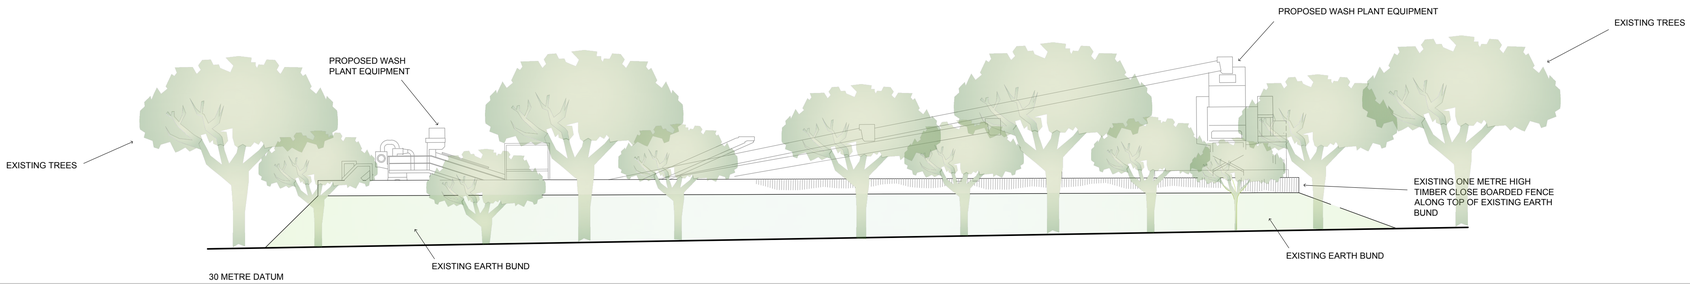

SOUTH ELEVATION

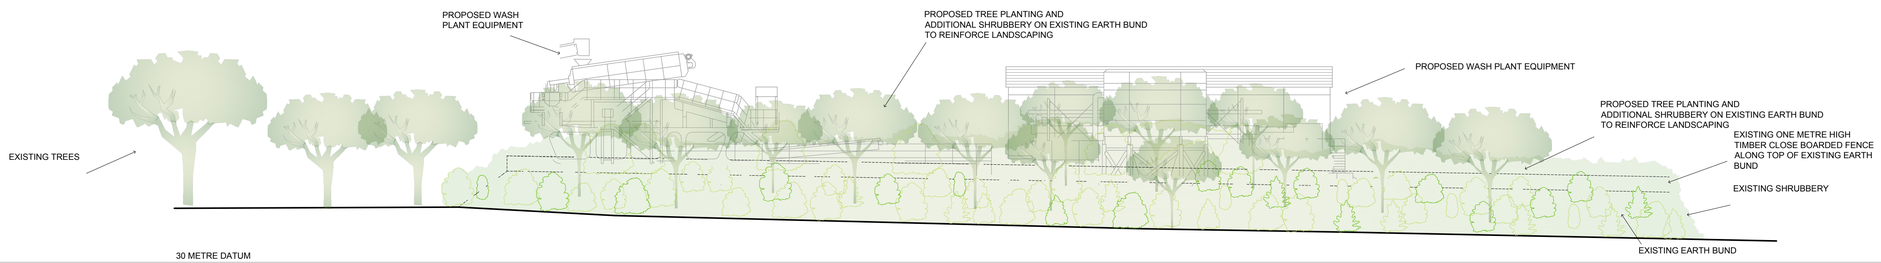

EAST ELEVATION

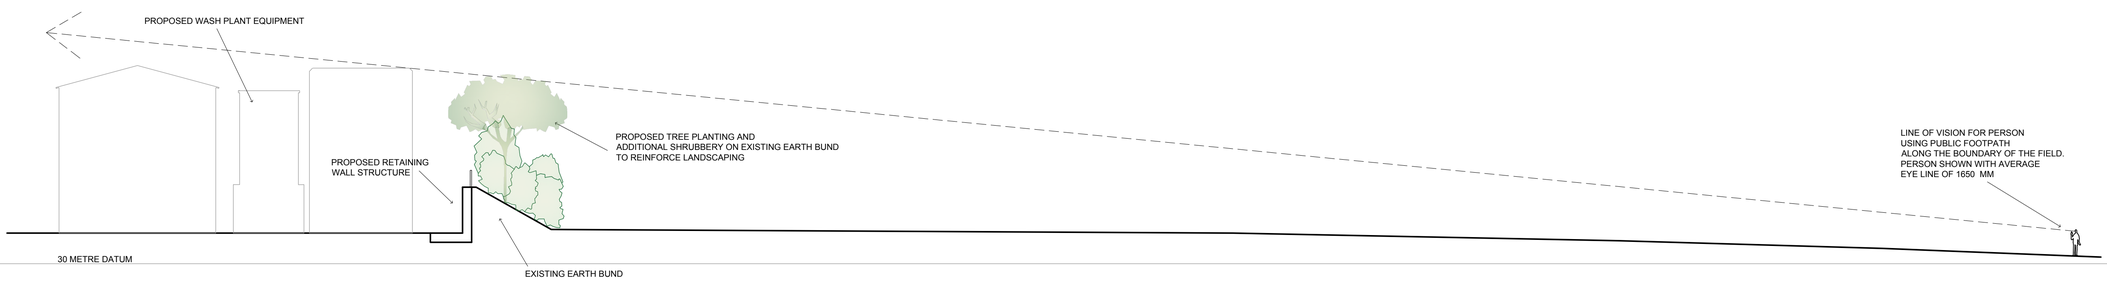

SECTION B-B

Notes

All dimensions must be checked on site and not scaled from this drawing.
If in doubt please ask.
This drawing to be read in conjunction with all engineers and consultants drawings and specifications etc.

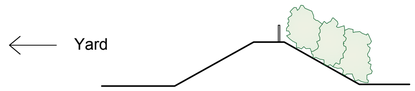

SECTION A-A THROUGH EXISTING EARTH BUND

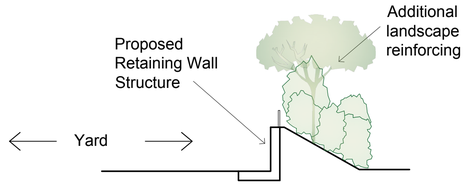

SECTION A-A THROUGH EXISTING EARTH BUND THAT HAS BEEN CUT BACK ON ONE SIDE WITH A RETAINING WALL ADDED.

	Revisions	Date

Project
PENFOLD VERRALL LTD
THE HAULAGE YARD, DIAL POST
WEST SUSSEX RH13 8NY

Drawing Title
ELEVATIONS AND SECTIONS VIEWED FROM AROUND THE PERIMETER OF THE SITE

Client
PENFOLD VERRALL LTD.

© copyright of
DOUGLAS J. P. EDWARDS
Chartered Building Surveyors
employing
Chartered Architects & Surveyors
Tel: 01403 740034
Email: info@douglasjpedwards.co.uk
RICS

Scale	1:200@A1 SHEET		
Date	May 2023	Drawn	dkt
Drg. No	22-12-03		Rev.