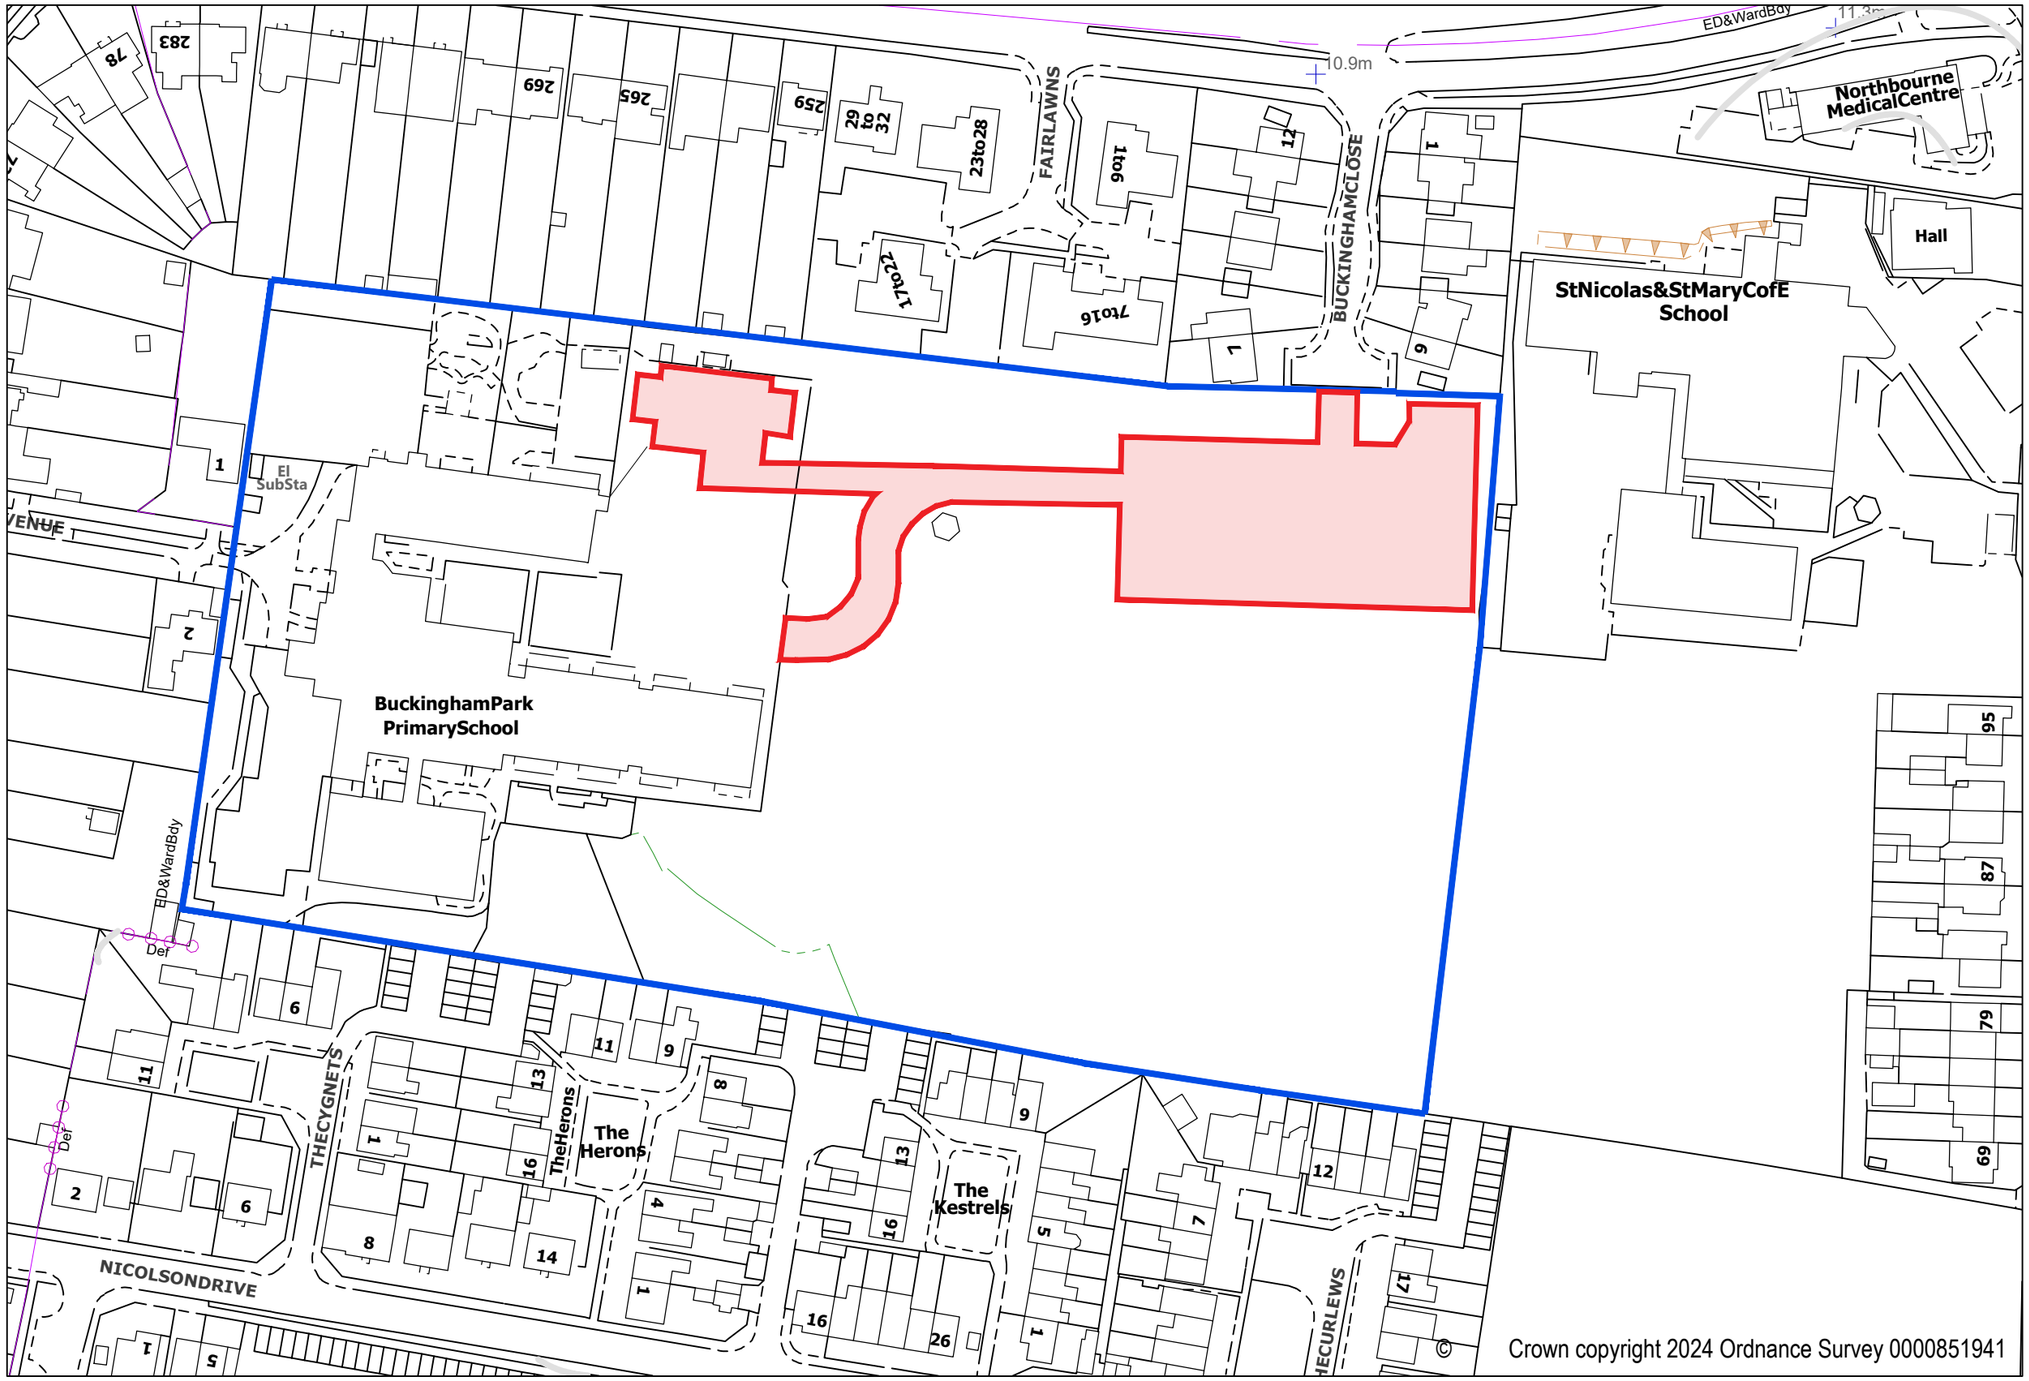

Notes:

DO NOT SCALE FROM THIS DRAWING. Use figured dimensions only.

This drawing is the copyright of MacConvilles Surveying and may be reproduced either in hard copy or electronic format for the internal use of the recipient in connection with this project only. This drawing may not be reproduced further nor amended or extracted from nor used for any other purpose without the prior written consent of MacConvilles Surveying.

This drawing must be read in conjunction with all other related drawings and documentation. Any discrepancy in either must be reported immediately to MacConvilles Surveying.

It is the contractor's responsibility to check all dimensions on site, any discrepancy to be reported immediately to MacConvilles Surveying.

Details are representative only, size and final setting out to be verified on site, and subject to confirmation by relevant specialist subcontractor.

Full original record copies of issued drawings are kept at MacConvilles Surveying.

MacConvilles Surveying declares its moral rights to be identified as the authors of this drawing and any architectural work carried out in this project.

N

Planning Key:

Indicates proposed site area.

Indicates existing property boundary (Other land).

LOCATION PLAN

Scale 1:1250

Scale in Metres A3

0 5 10 15 20 25 50 62.5

Drawing Status: FOR PLANNING

Rev	Description	By	Date
P2	Changes following SR comments	DC	11.01.2024
P1	First issue.	DC	11.01.2024

MacConvilles

Heversham House
20-22 Boundary Road
Hove
East Sussex
BN3 4EF
T +44 (0) 1273 692611
E mail@macconvilles.com
W www.macconvilles.com

RICS

Client: KIER CONSTRUCTION

Project Title: BUCKINGHAM PARK PRIMARY SCHOOL

Drawing Title: TEMPORARY CLASSROOMS - LOCATION PLAN

Scale @ A3	Drawn	Checked	Revision Date
1:250	DC	TR	11.01.2024

Drawing Number: Project 26200 – Originator MAC – Zone ZZ – Level XX – Type D – Role B – Number 7000

Kier Project Ref: 10008192

Revision: P2