LOCATION PLAN
SCALE 1:10000

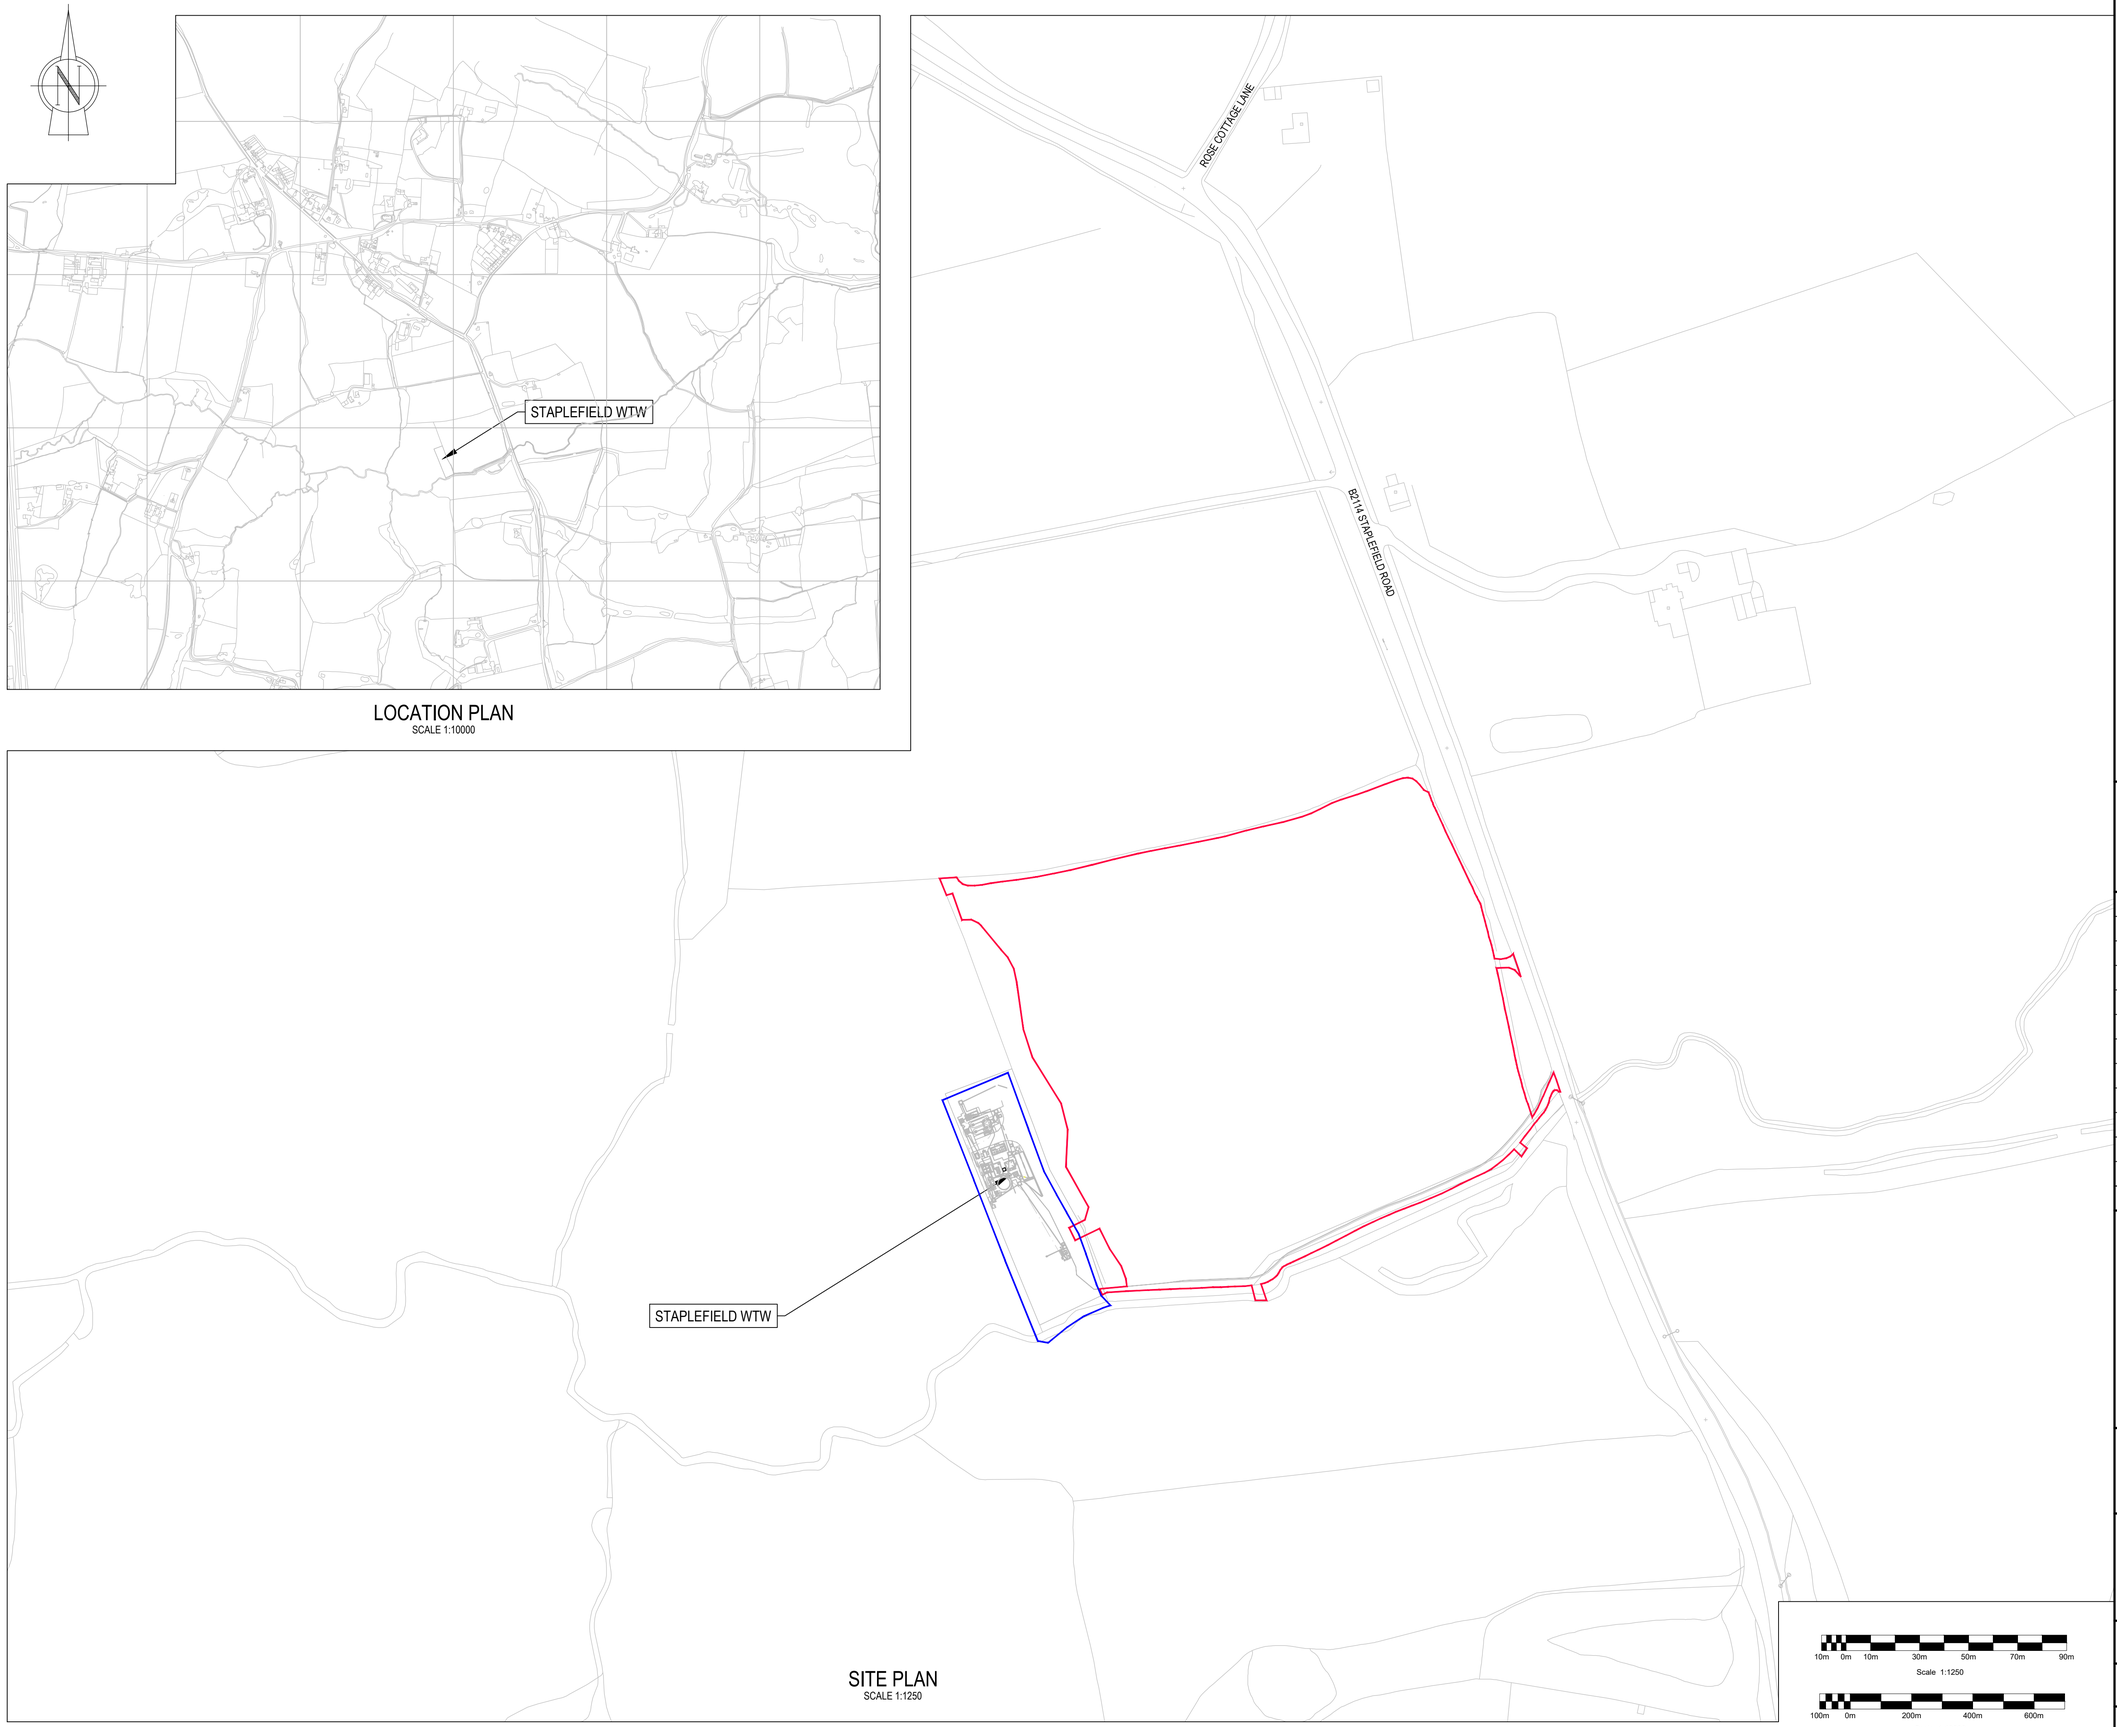

SITE PLAN
SCALE 1:1250

10m 0m 10m 30m 50m 70m 90m
Scale 1:1250

100m 0m 200m 400m 600m
Scale 1:10000

NOTES

1. ALL DIMENSIONS IN METRES AND ALL LEVELS IN METRES AOD, UNLESS NOTED OTHERWISE.

SITE ADDRESS
STAPLEFIELD WTW
CUCKFIELD ROAD
STAPLEFIELD
WEST SUSSEX
RH17 6ES

OSGR TQ 2796 2740

REFERENCES

752214-MWX-ZZ-00-DR-C-00002 SITE LAYOUT

LEGEND

SOUTHERN WATER LAND OWNERSHIP BOUNDARY

PLANNING APPLICATION BOUNDARY

CURRENT VERSION INFORMATION

Authorized Stage Complete - Construction

FOR INFORMATION

DATE	ORIG	CHKD	REVD	APPR	REV	STS	REASON FOR ISSUE
31/07/23	SR	SJN	SJN	MB	C01	A5	REVIEW AND COMMENT
30/01/24	SR	SJN	MB	SJN	C02	A5	FOR INFORMATION

Southern Water
Southern House
Yeoman Road
Worthing
West Sussex
BN13 3NX
telephone (01903) 264444
fax (01903) 691435

GTb JOINT VENTURE
Galliford Try Construction Limited
and Binnies UK Limited
Joint Venture,
Lewes Road, Falmer,
Brighton, East Sussex,
BN1 9PY

PROJECT TITLE
STAPLEFIELD WTW

DRAWING TITLE
SITE LOCATION PLAN

SITE UNIT MNEMONIC	SITE UNIT NO.	MASTER SIZE
STPFIELD	101464	A1
PRN	SCALE	STATUS
752214	AS SHOWN	A5
S.W. DRAWING NO.		REVISION
752214-MWX-ZZ-00-DR-C-00001		C02

© Crown Copyright and Database Rights 2022 Ordnance Survey 0100031673 © Local Government Information House Limited Copyright and Database Rights 2022 0100031673