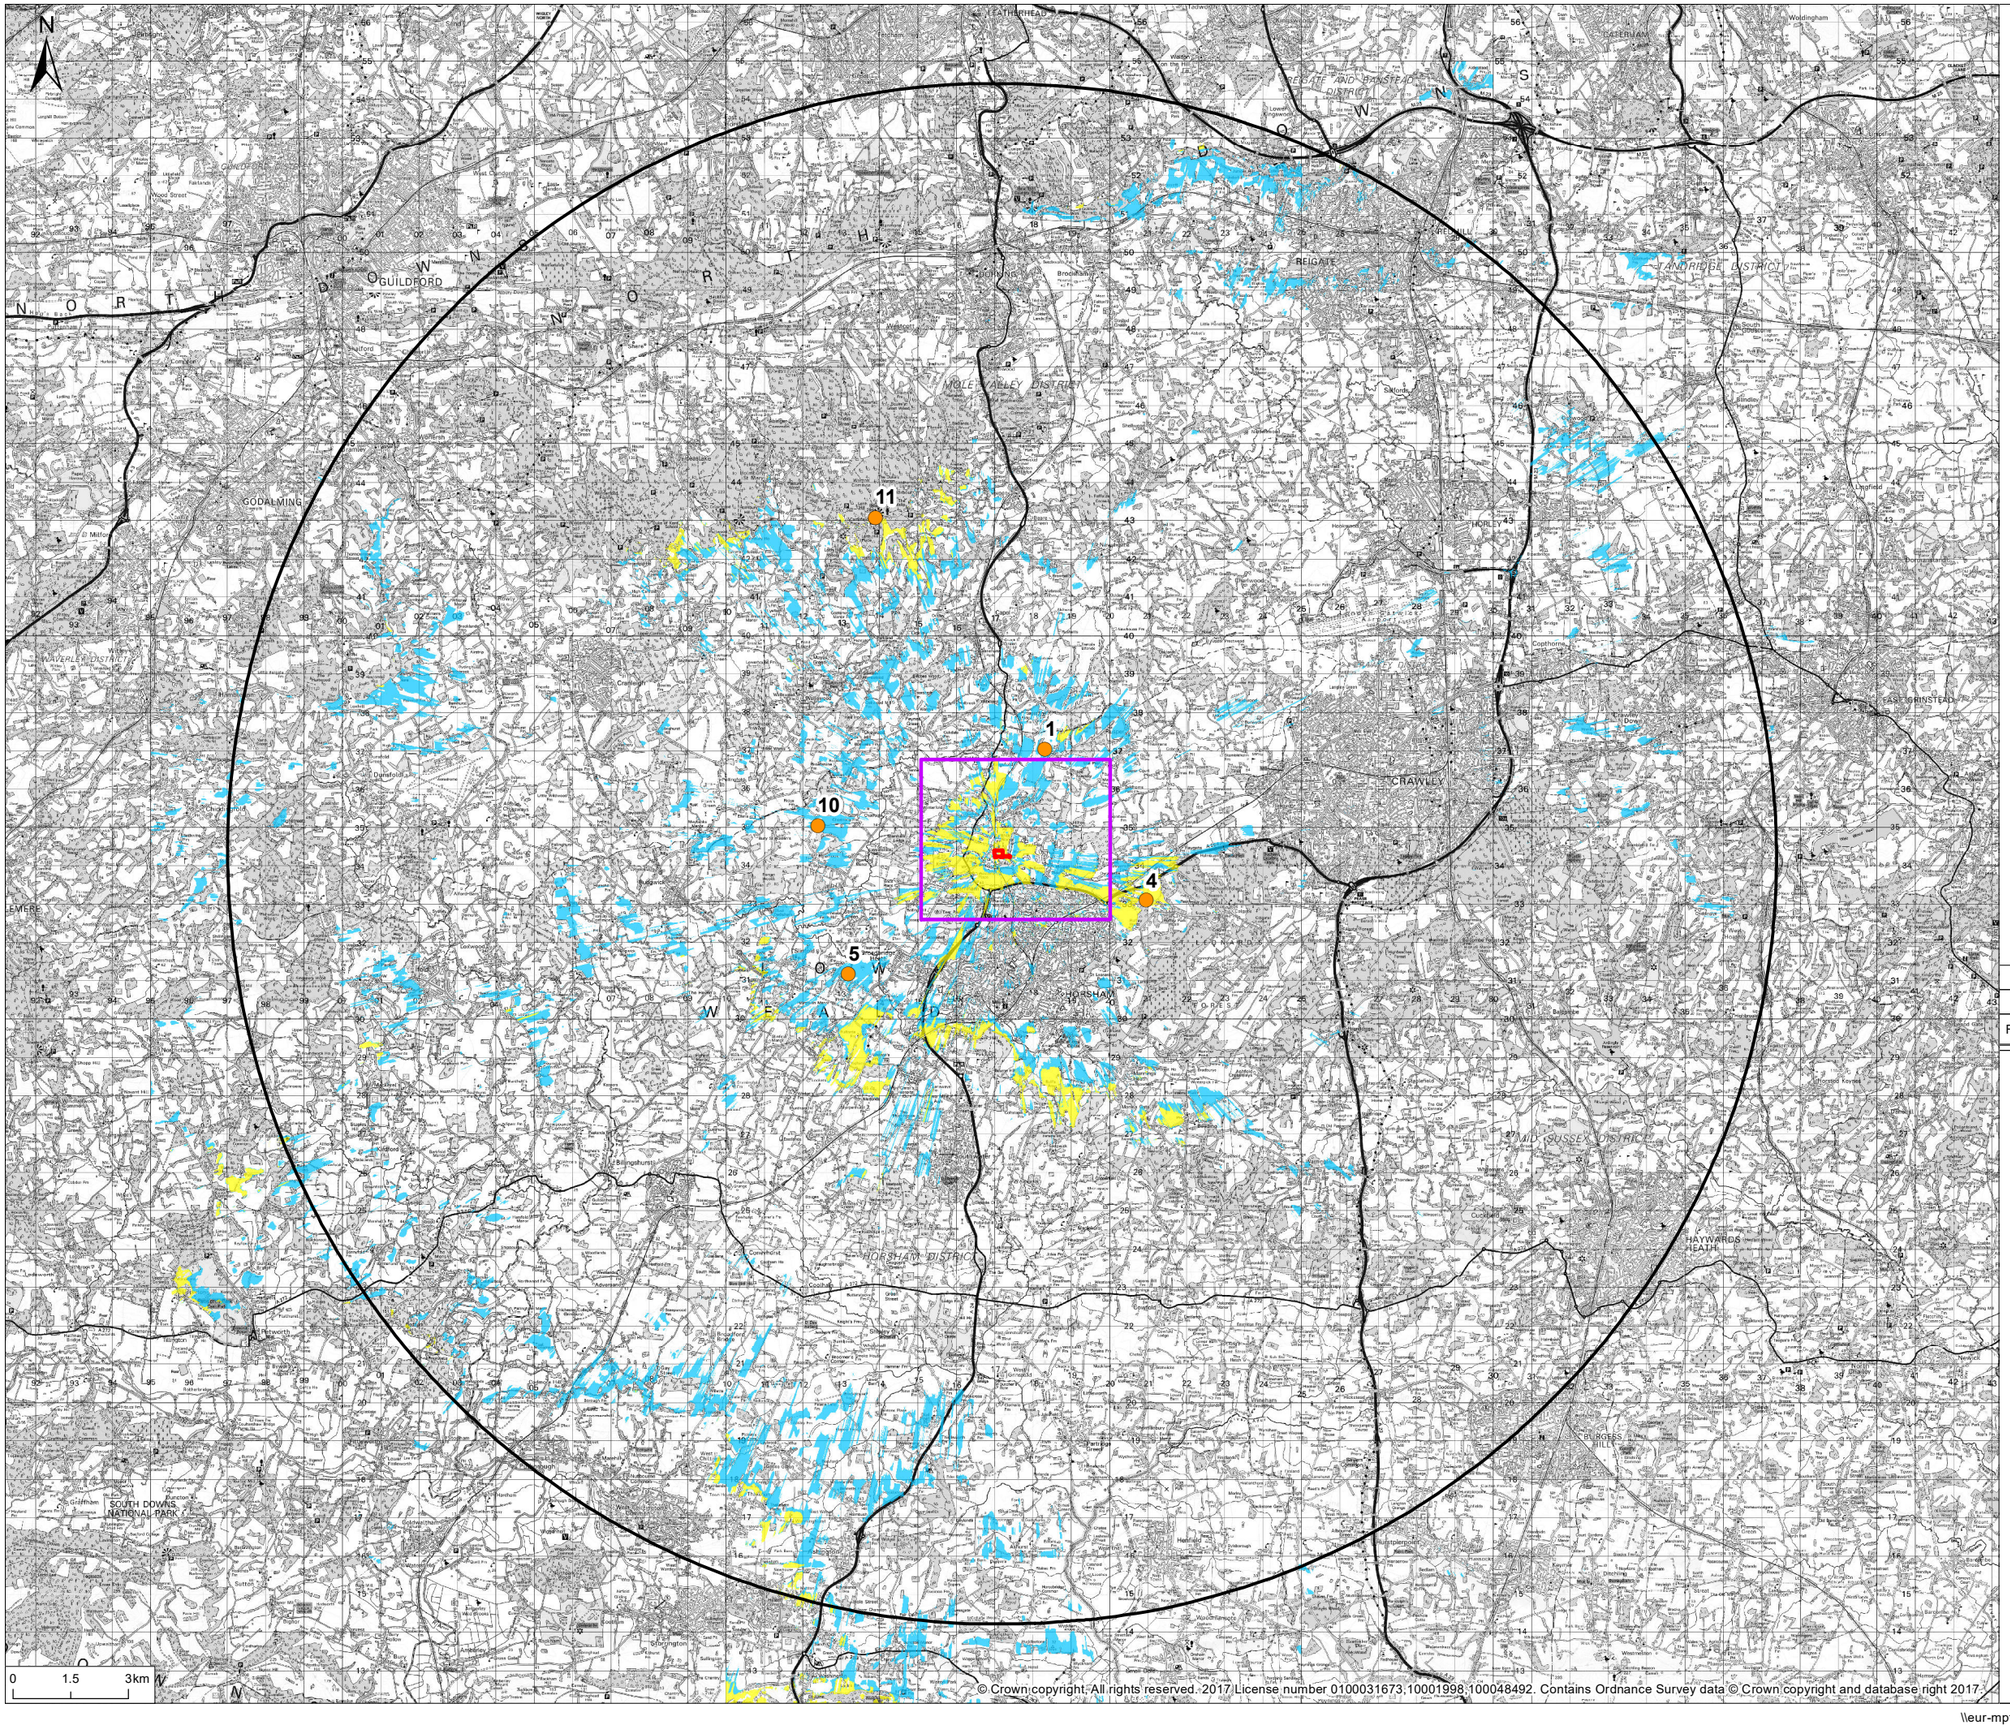

© Crown copyright. All rights reserved. 2017 License number 0100031673,10001998,100048492. Contains Ordnance Survey data © Crown copyright and database right 2017.

© 2018 RPS Group

Legend

- Site Boundary
- 20km search area
- Zone of Theoretical Visibility (ZTV)- Building at 36m
- Stack at 95m
- Viewpoints
- See detailed viewpoint plan

Note:
OS Terrain 5 data has been used to generate the ground model.

ZTV compiled assuming observer height of 2m at eye level, and takes into account screening effects of existing vegetation (12m) and buildings (9m).

The height of the proposed scheme is currently 95 m for the stack and 36m for the building.

Rev	Description	Date	Initial	Checked

RPS

20 Western Avenue, Milton Park, Abingdon, Oxfordshire, OX14 4SH
T: +44(0)1235 821 888 **E:** rpsox@rpsgroup.com **F:** +44(0)1235 834 698

Client	Britaniacrest Recycling Ltd
Project	3Rs Facility, Wealden Brickworks, Horsham, West Sussex
Title	Zone of Theorectical Visibility

Status	Drawn By:	PM/Checked By
FINAL	CR	CD
Job Ref	**Scale @ A3**	**Date Created**
OXF9198	1:160,000	FEB 18

Figure Number	Rev
5.7	-

rpsgroup.com

\\eur-mpfs-02\projects\9198 Warnham EfW Stage 1\Tech\Drawings\9198-0023-013.mxd