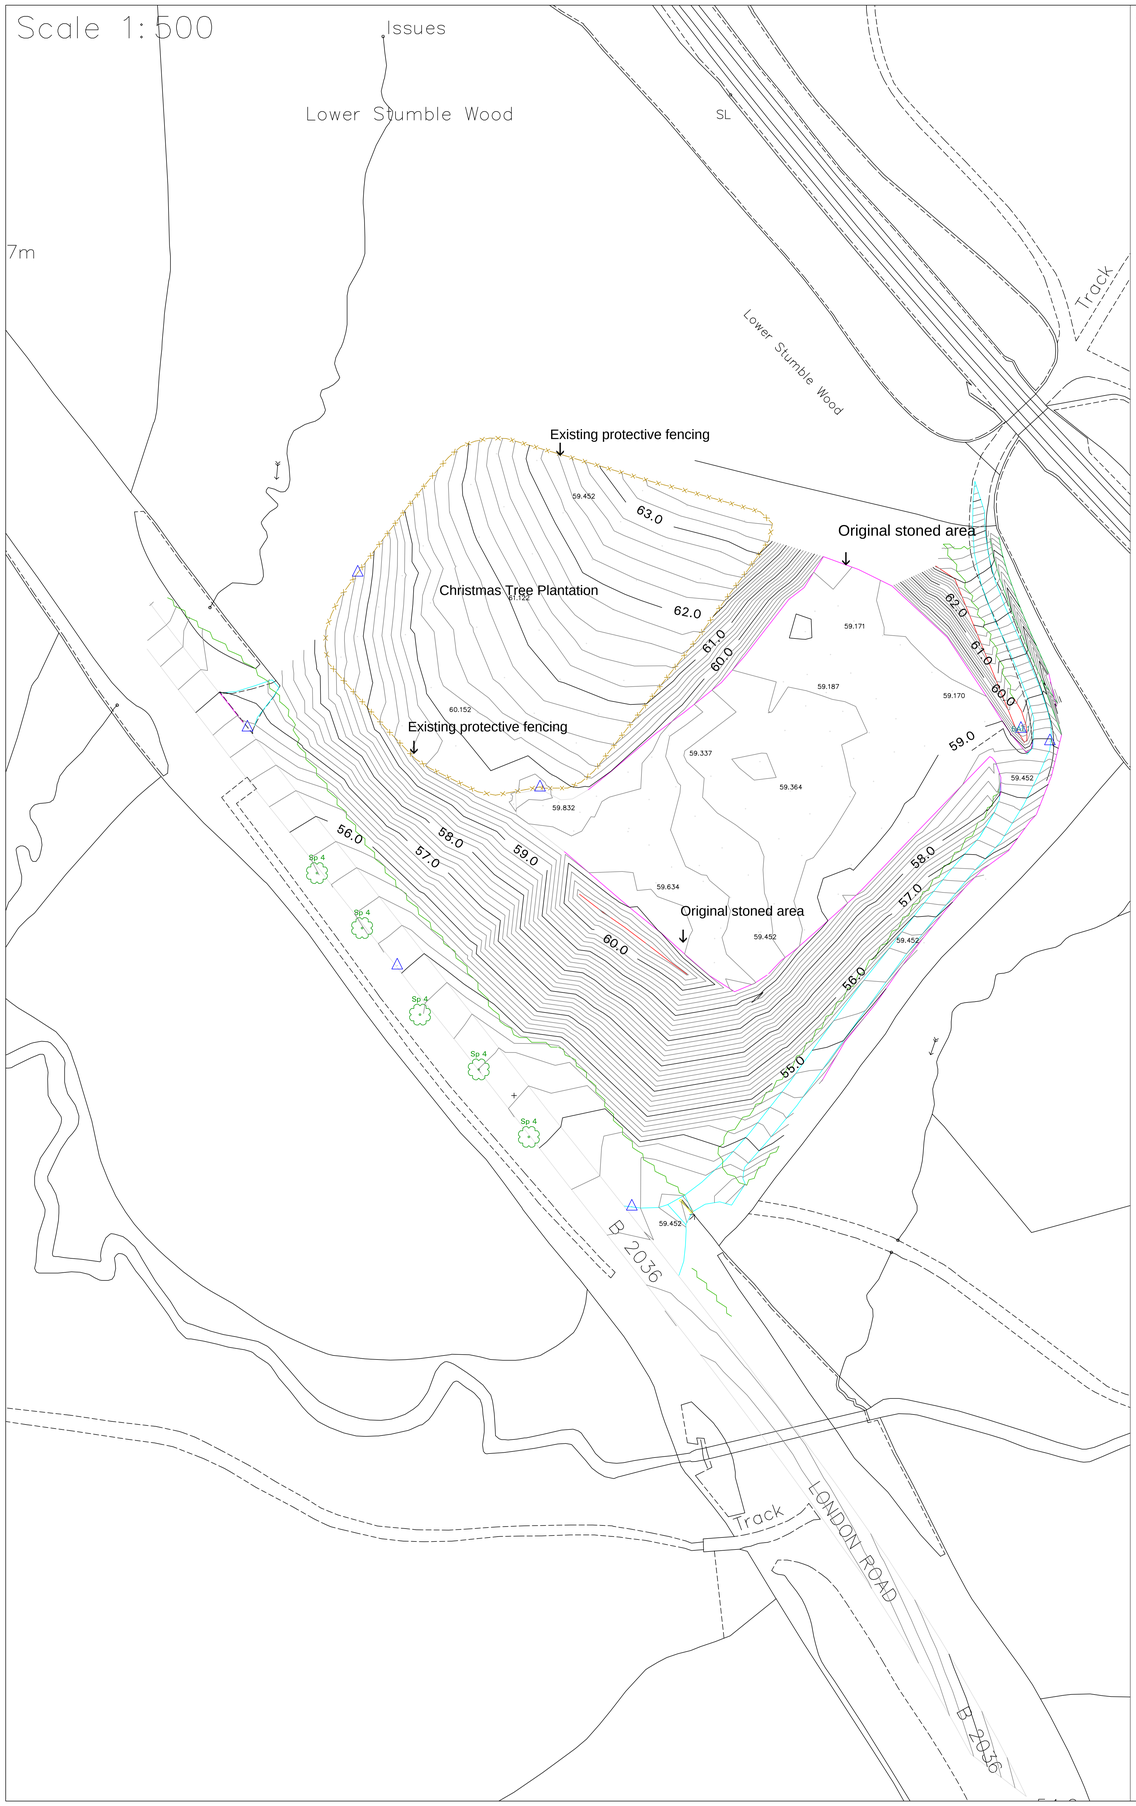

Notes.

Draft	Date		Init	SB
Issued for Approval	Date		Init	
Issued for Construction	Date		Init	

Rev	Date	Amendment

Scheme
Balcombe Drilling Site

Client
Cuadrilla

Drawing title
Balcombe Drilling Site
Location Plans
at 1:500 and 1:2500

Scale	Drawing Number	Rev.
As Shown	62087/001	

Cad file	Drawn	Checked	Approved
62087 (A0)	SB	LDS	
	Date 04.09.09	Date 04.09.09	Date