Hedge

Tree Canopy

Tree Positions

Contours

Fence

Proposed hedgerow

TYPICAL ACCESS TRACK CONSTRUCTION

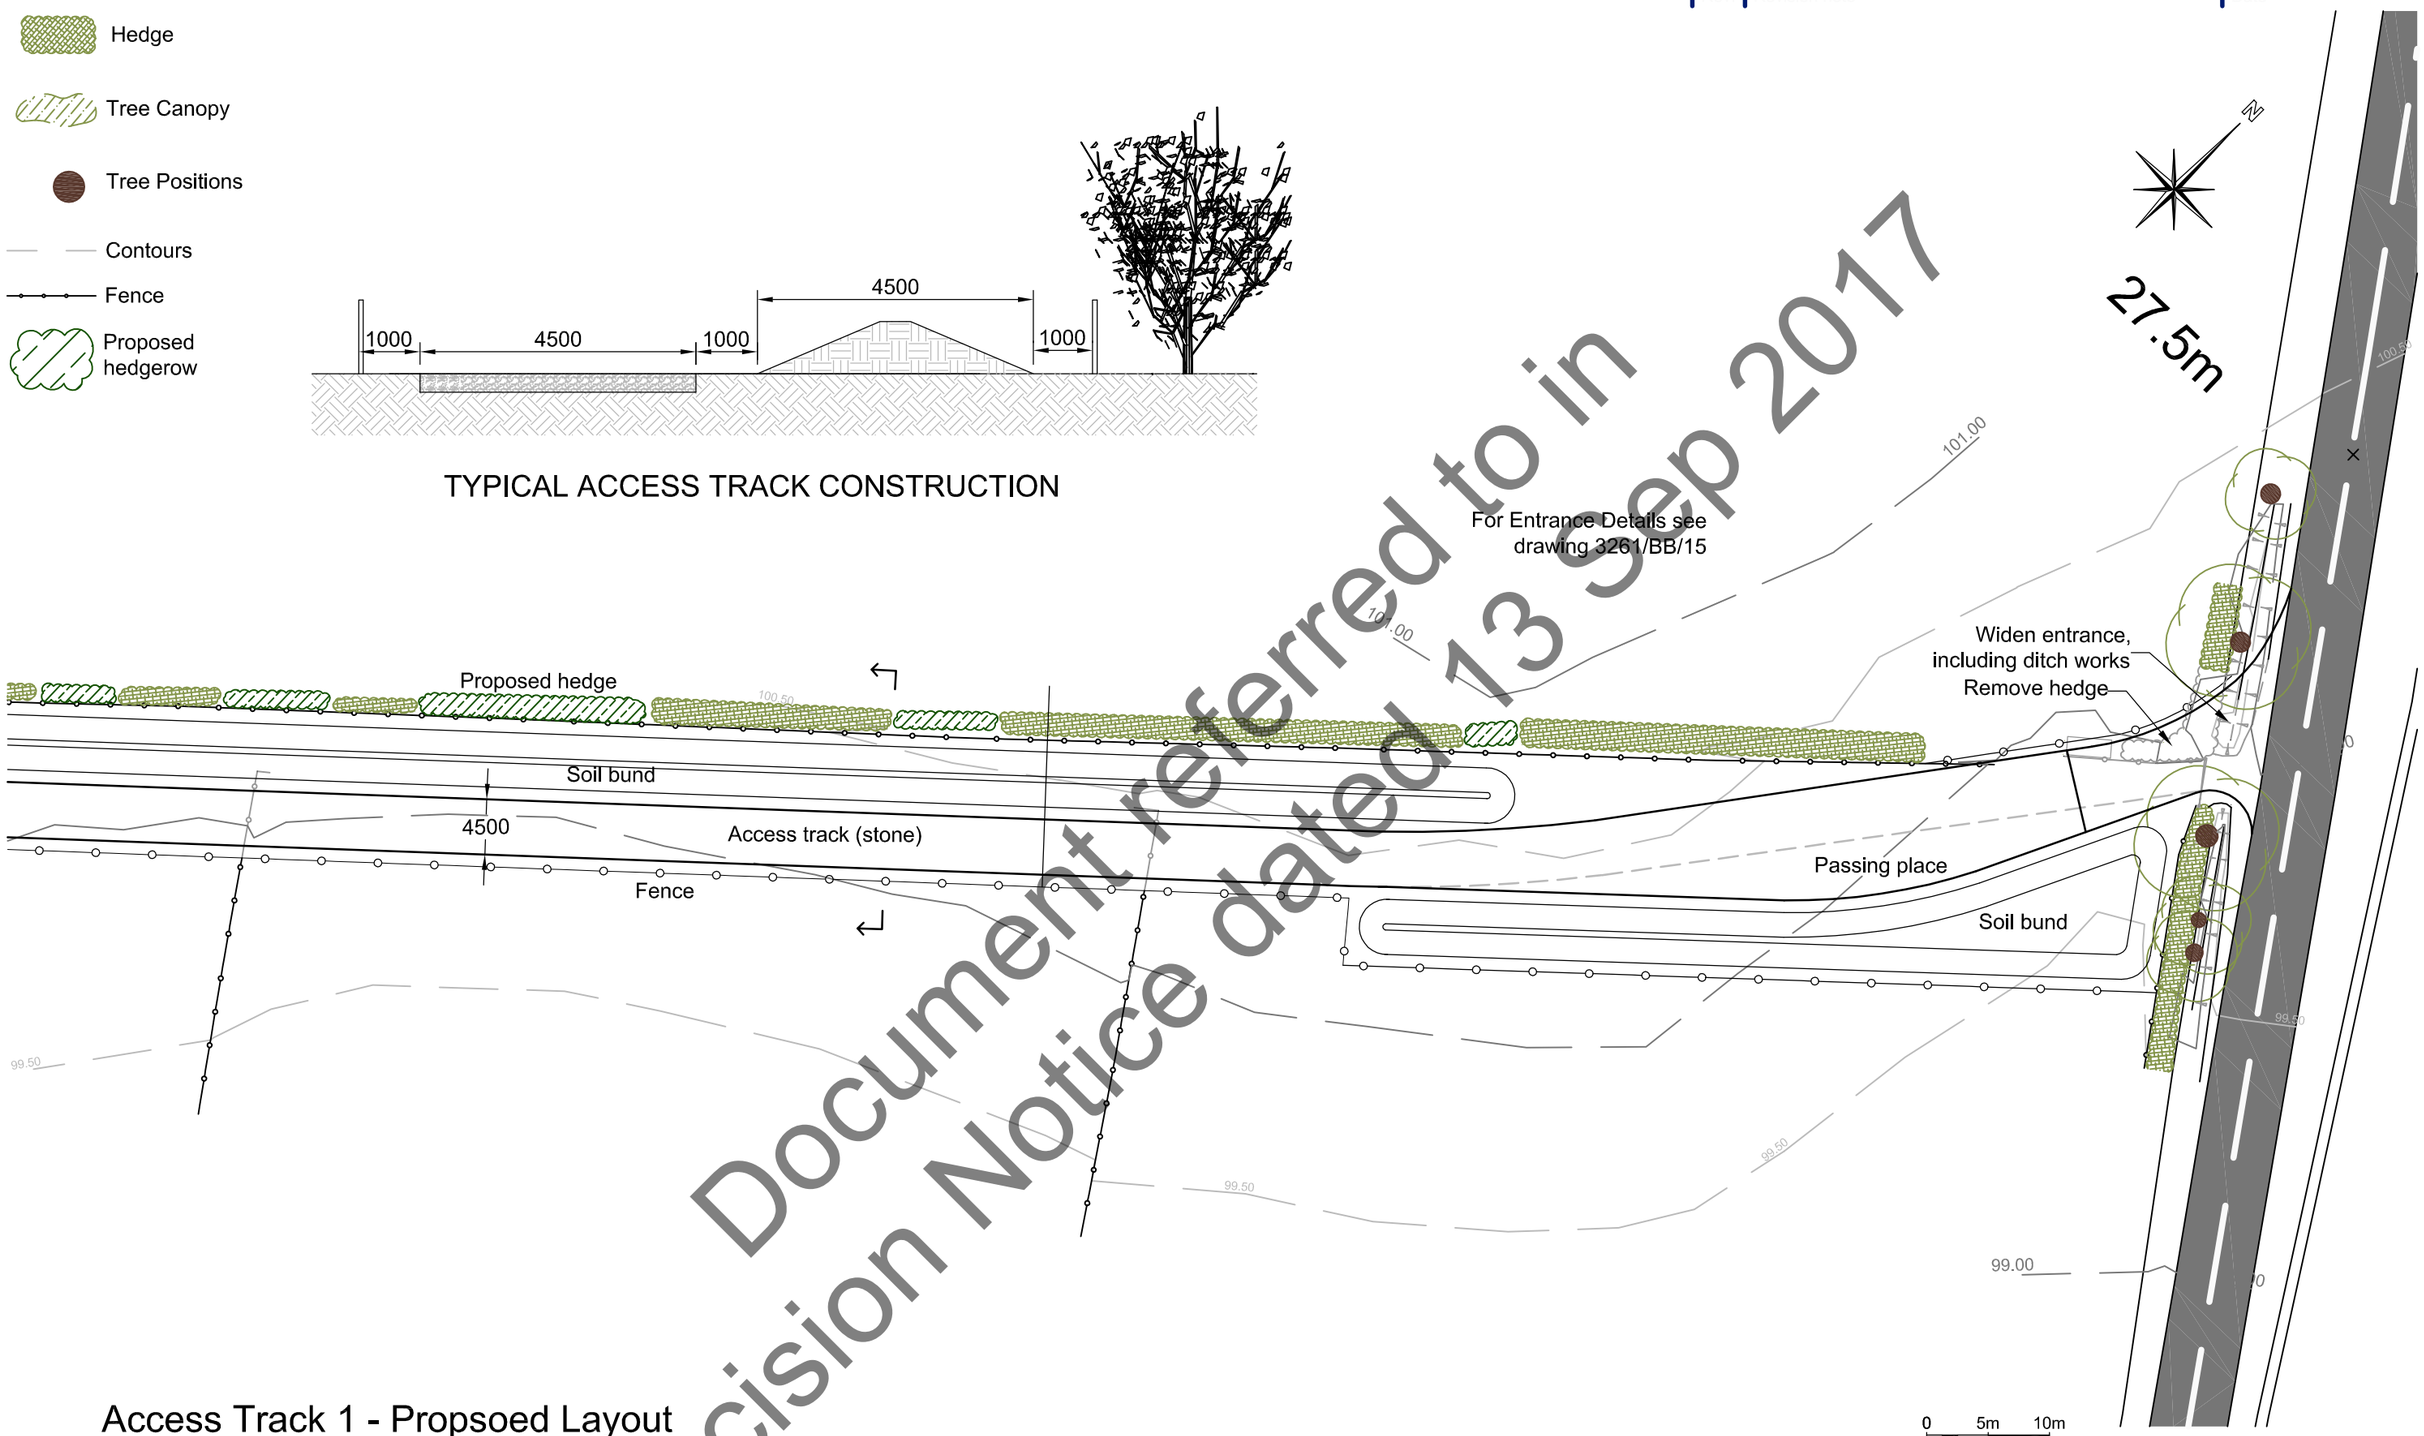

Access Track 1 - Propsoed Layout

Scale 1:500

Document referred to in Decision Notice dated 13 Sep 2017

R ELLIOTT ASSOCIATES LTD
CONSULTING STRUCTURAL & CIVIL ENGINEERS
t: (01590) 683176 f: (01590) 683533 info@rea-ltd.co.uk www.rea-ltd.co.uk
LIMITED
Dennett House
Brighton Road
Sway
Lymington
Hampshire
SO41 6EB

Client: Celtique Energie Petroleum Broadford Bridge West Sussex	Drawn By: AJNE	Date: August 2012	Sheet Size: A3
	Drawing Title: Access Track 1 - Proposed Layout (1:500)		
Job Title: Broadford Bridge Site	Drawing Number: 3261/BB/07		Revision: B