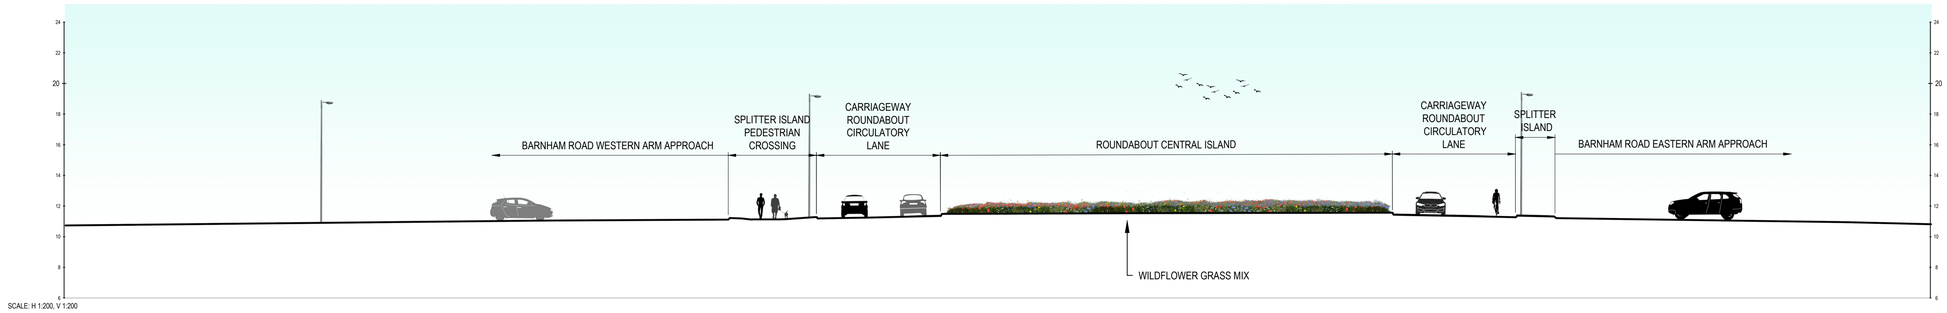

SECTION G-G

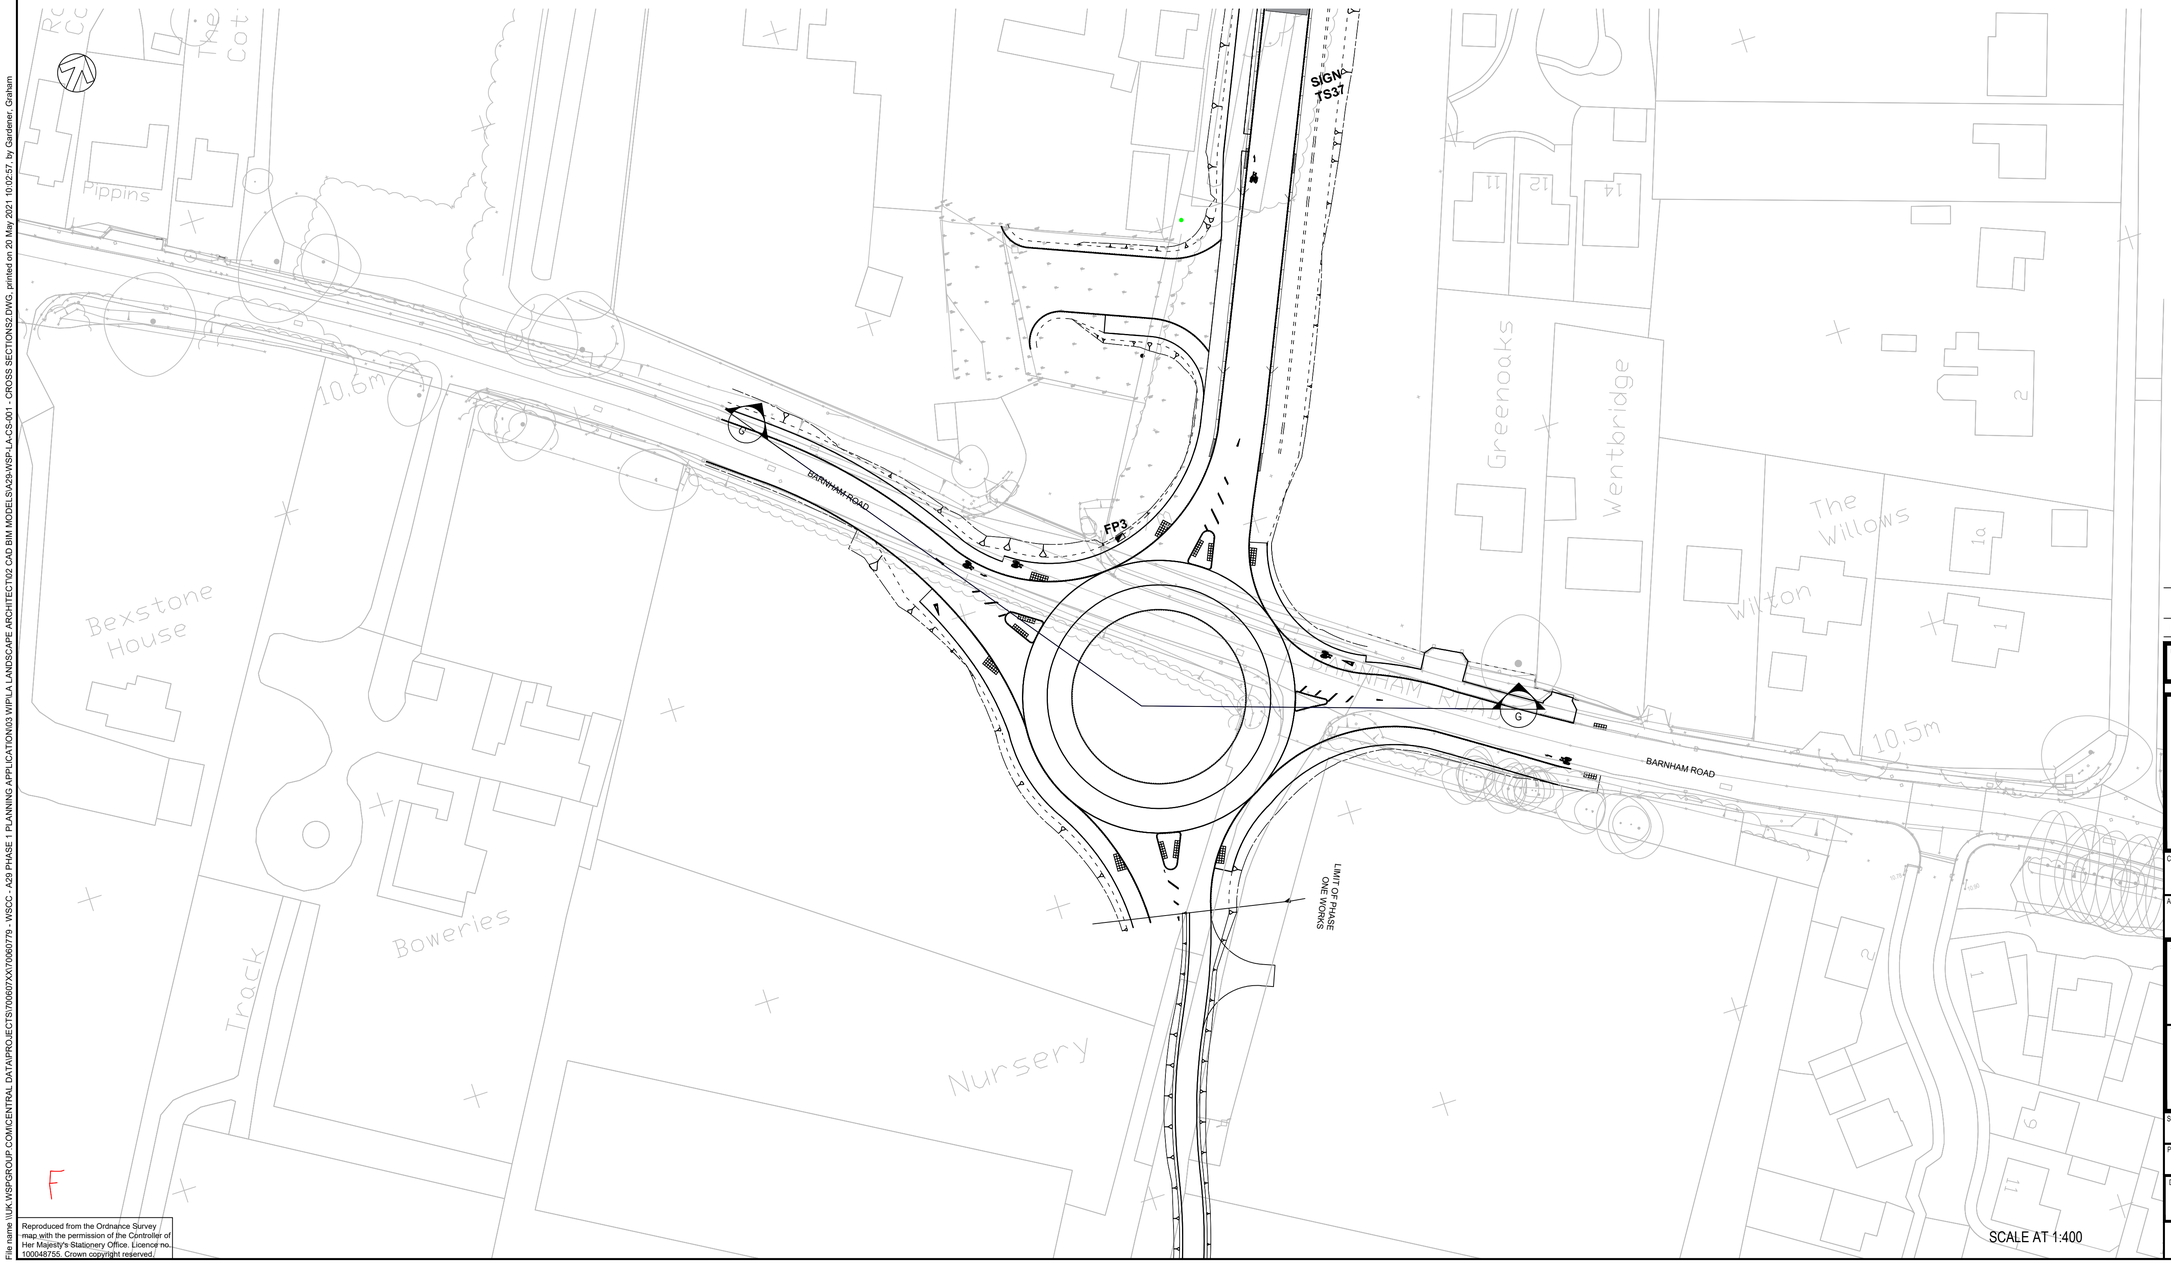

DO NOT SCALE

NOTES:

1. ALL DIMS IN METRES UNLESS OTHERWISE STATED.
2. REFER TO DRAWING NO. A29-CAP-HPN-00-DR-C-0239 S0-P03 FOR SOFT LANDSCAPING DETAILS INDICATION OF 15 YEARS OF MATURE GROWTH.
3. REFER TO DRAWING NO. A29-CAP-HPN-00-DR-C-0239 S0-P03 FOR SOFT LANDSCAPING DETAILS.

REV	DATE	BY	DESCRIPTION	CHK	APP
A	17/05/20	GG	For Planning	LG	KM

DRAWING STATUS: S2 - FOR INFORMATION

wsp
3rd Floor, Kings Orchard, 1 Queen St, Bristol, BS2 0HQ, UK
T+ 44 (0) 1179 306 200
wsp.com

CLIENT: WSCC

ARCHITECT: -

SITE/PROJECT: A29

TITLE: ILLUSTRATIVE SECTION SHEET 7 OF 7

SCALE @ A1:	CHECKED:		APPROVED:
AS SHOWN	LG		KM
PROJECT NO:	DESIGNED:	DRAWN:	DATE:
70079718	GG	GG	May 21

DRAWING No: A29-WSP-LA-CS-007 REV: A

© WSP UK Ltd

Reproduced from the Ordnance Survey map with the permission of the Controller of Her Majesty's Stationery Office. Licence no. 100048755. Crown copyright reserved.

File name \\UK.WSPGROUP.COM\CENTRAL DATA\PROJECTS\70060779\70060779 - WSCC - A29 PHASE 1 PLANNING APPLICATION\03 WIP\LA LANDSCAPE ARCHITECT\02 CAD BIM MODELS\A29-WSP-LA-CS-001 - CROSS SECTIONS2.DWG, printed on 20 May 2021 10:02:57, by Gardener, Graham