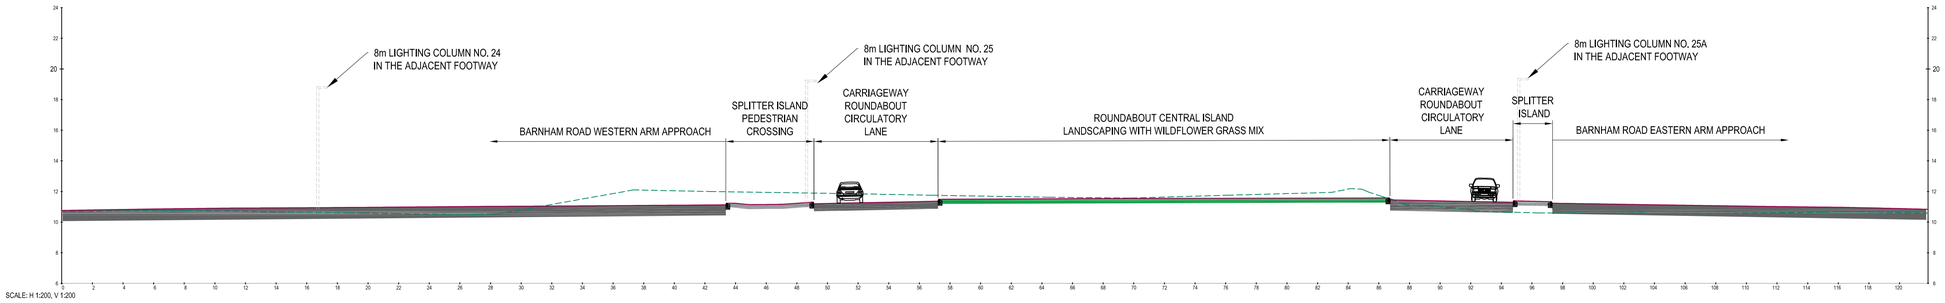

Cross Section B-B

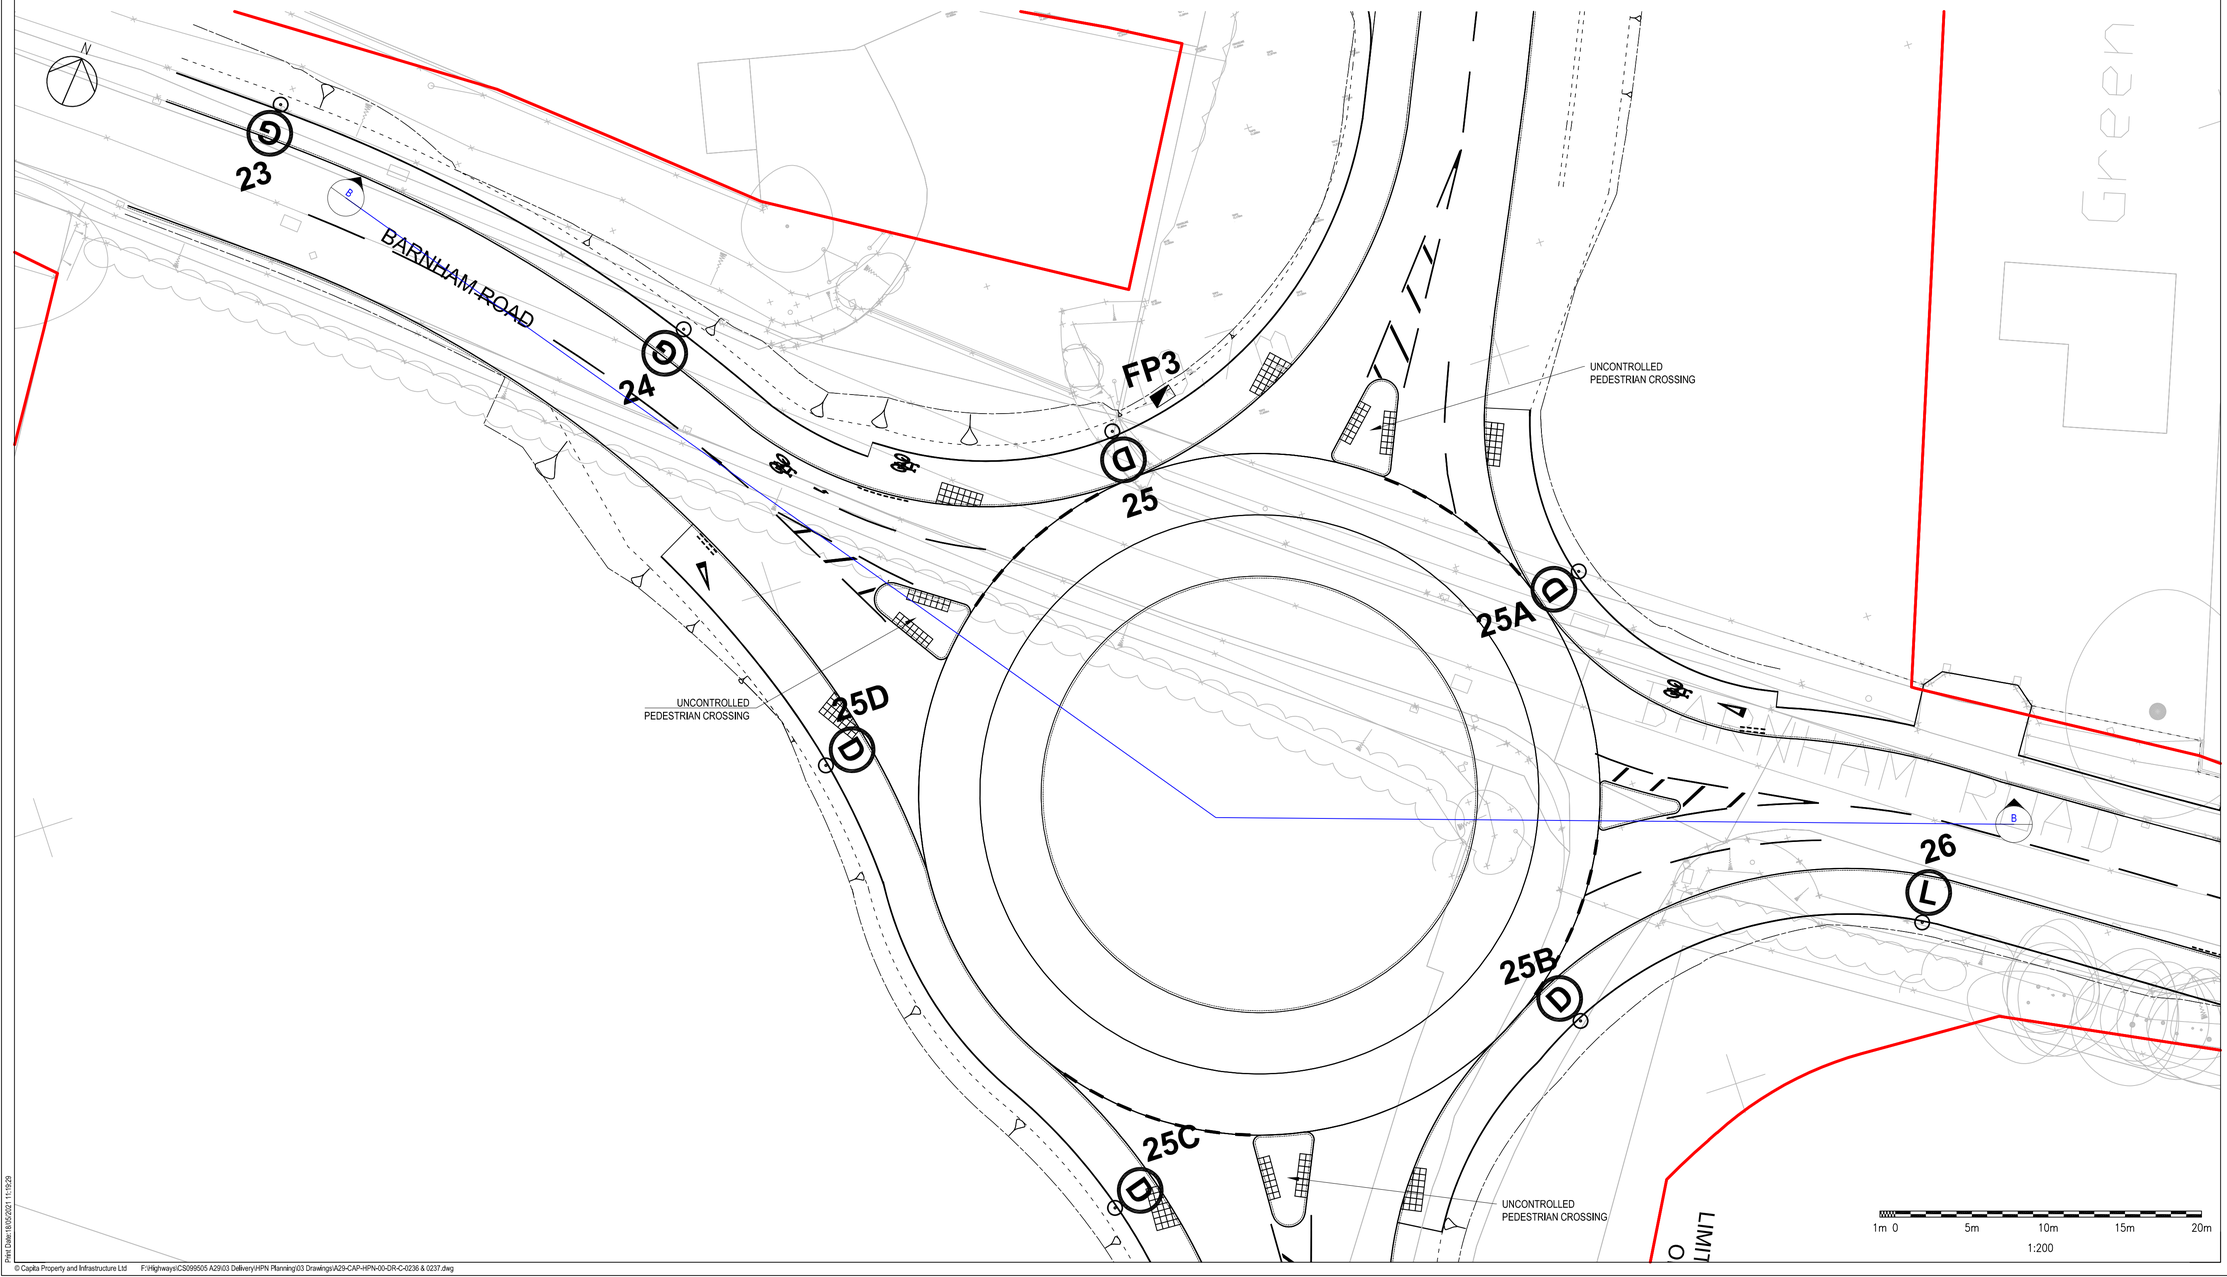

NOTES:

1. ALL DIMENSIONS ARE IN METRES UNLESS NOTED OTHERWISE.

KEY:

- RED LINE BOUNDARY
- EXISTING GROUND LEVEL
- PROPOSED GROUND LEVEL
- PROPOSED LIGHTING COLUMN
- PROPOSED FEEDER PILLAR

Location Key Plan (Not to Scale)

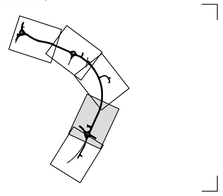

Rev	Drwn	Chk'd	App'd	Description	Date
P03	KS	KS	AB	LANDSCAPE LABEL ADDED	18.05.21
P02	KS	KS	AB	LABELS ADDED	23.04.21
P01	JD	KS	AB	FIRST ISSUE	08.04.21

Purpose of Issue: For Planning — S0

Classification: Public

Client: West Sussex County Council / Jackson

Project: A29 Realignment Scheme

Drawing: BARNHAM ROAD ROUNDABOUT CROSS SECTION SHEET 2 OF 2

Scale @ A1	Drawn	Checked	Approved
1:200	JD	KS	AB

Project No.: CS099505

Date: 30.03.21

Drawing Identifier (Project - Originator - Zone - Level - File Type - Role - Number): A29-CAP-HPN-00-DR-C-0237

BS1192 Compliant revision: P03

CAPITA
Capita House, Wood Street, East Grinstead, RH19 1UU
01342 327161
www.capitaproperty.co.uk
Capita Property and Infrastructure Ltd.

© Capita Property and Infrastructure Ltd