


# SECTION B-B

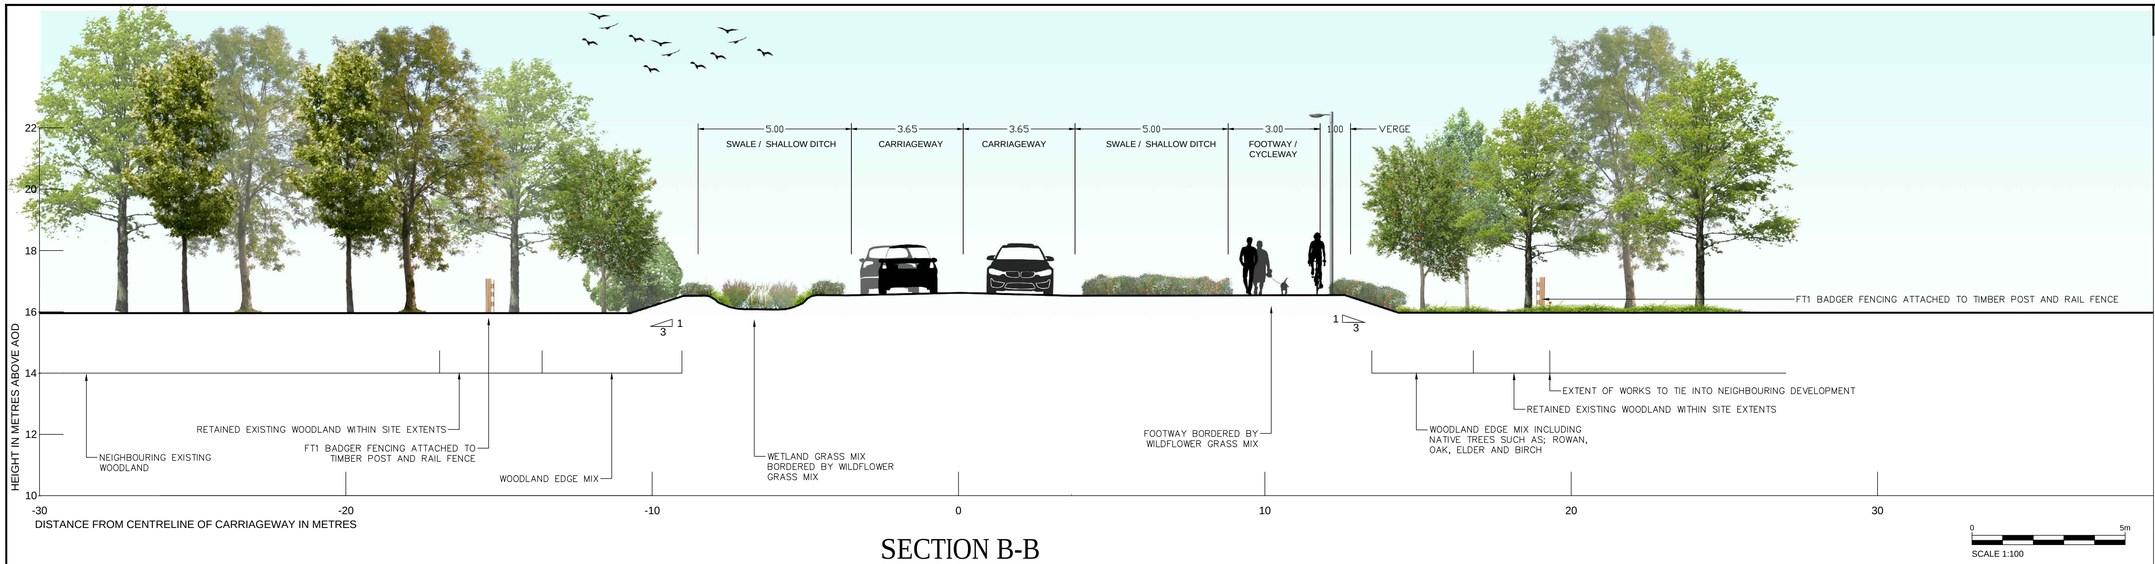


## DO NOT SCALE

NOTES:

1. ALL DIMS IN METRES UNLESS OTHERWISE STATED.
2. REFER TO DRAWING NO. A29-CAP-HPN-00-DR-C-0132 - SITE PLAN, SHEET 1 OF 5.
3. REFER TO DRAWING NO. A29-CAP-HPN-00-DR-C-0258 - FENCING LAYOUT, SHEET 1 OF 5.

| REV | DATE | BY | DESCRIPTION | CHK | APP |
|---|---|---|---|---|---|
| B | 03/03/2022 | GG | FOR PLANNING | LG | KM |
| A | 17/05/2020 | GG | FOR PLANNING | LG | KM |

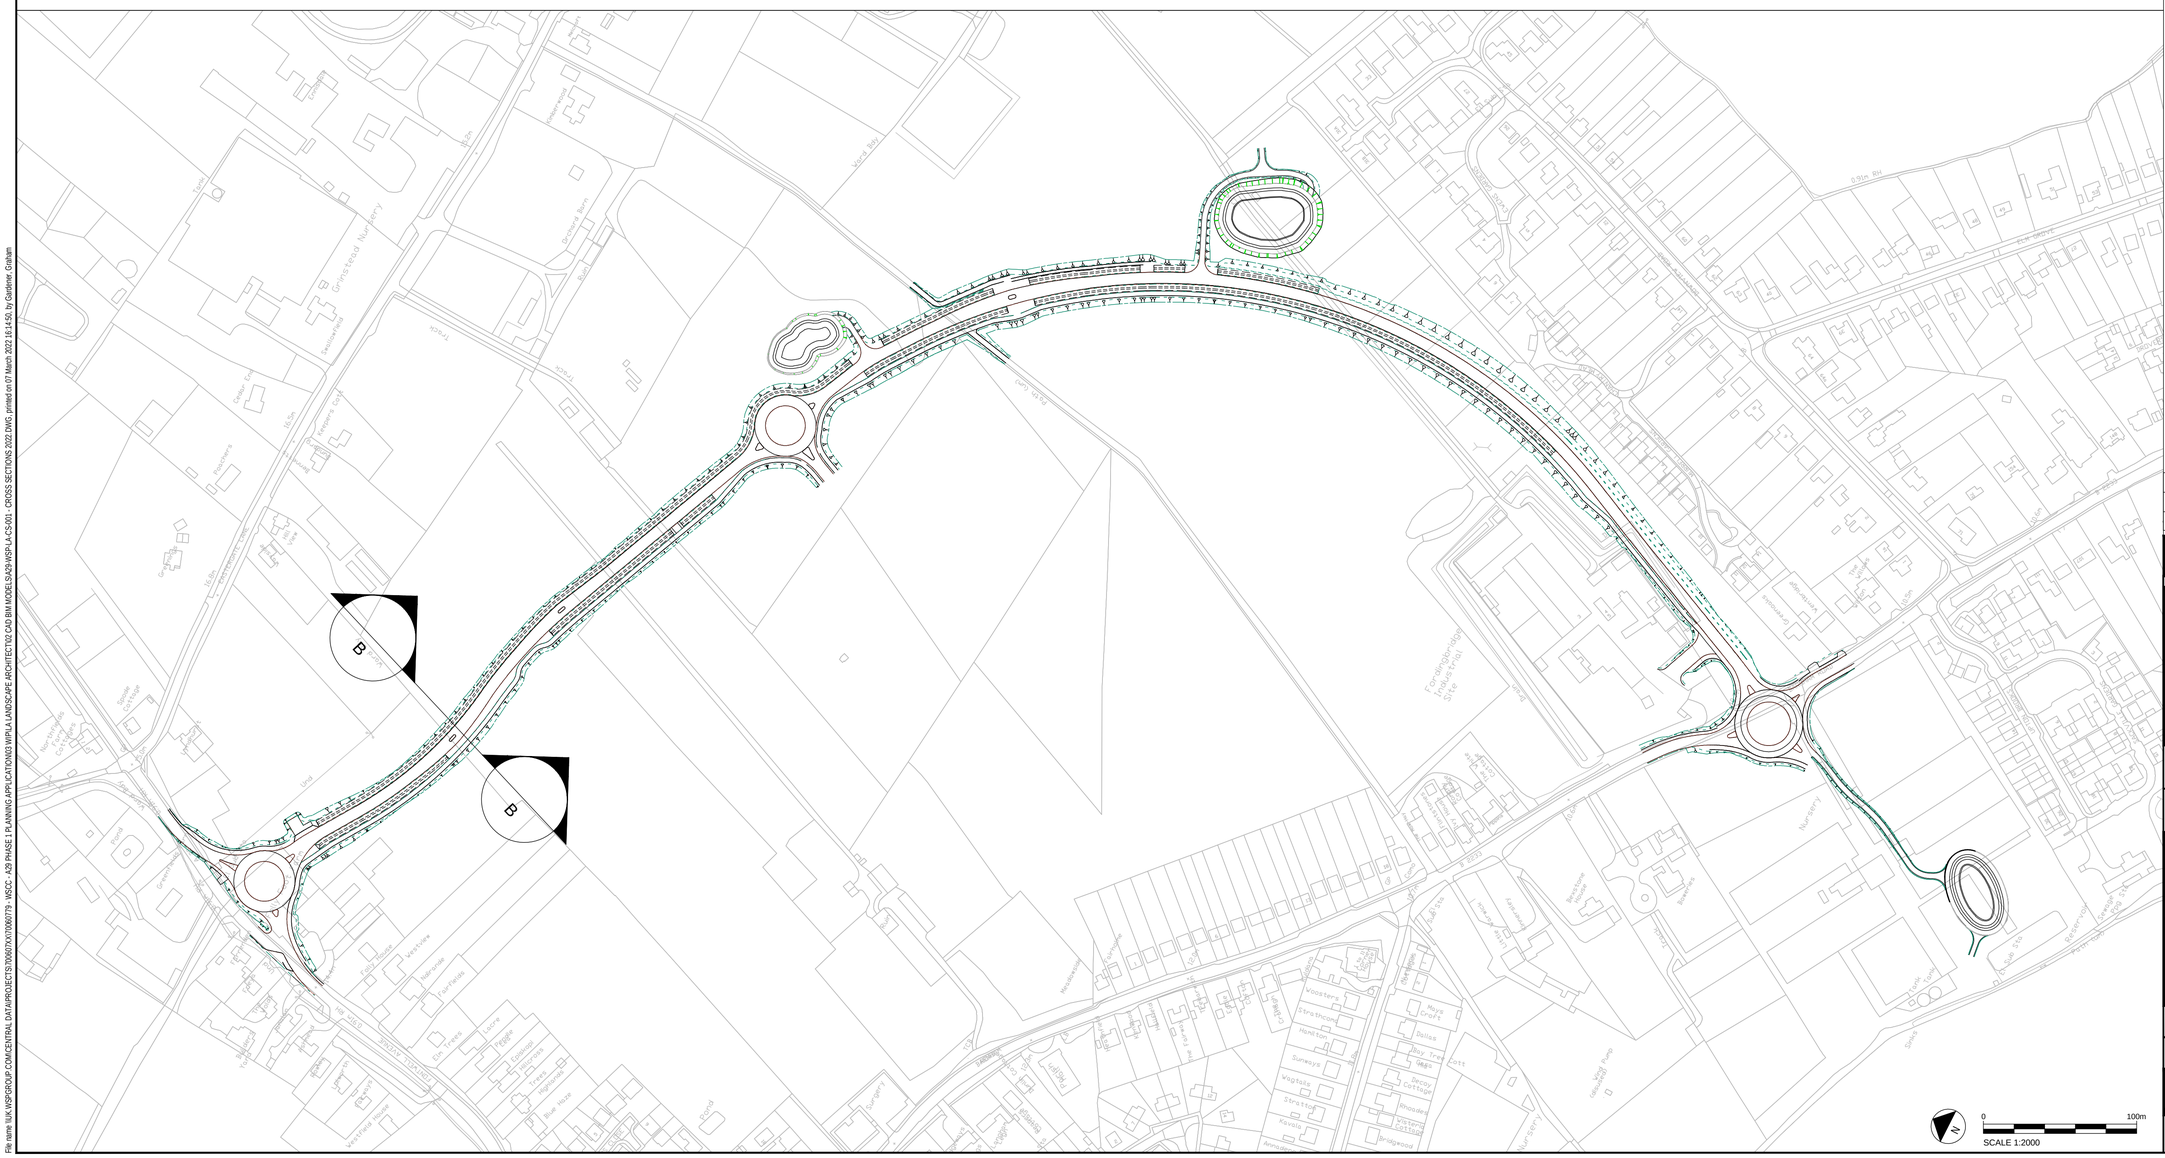DRAWING STATUS: S2 - FOR INFORMATION


wsp
3rd Floor, Kings Orchard, 1 Queen St, Bristol, BS2 0HQ, UK
T+ 44 (0) 1179 306 200
wsp.com


CLIENT: WSCC

ARCHITECT: -

SITE/PROJECT: A29 PHASE 1 REALIGNMENT

TITLE: ILLUSTRATIVE SECTION
SHEET 2 OF 5

| SCALE @ A1: | CHECKED: | APPROVED: |
|---|---|---|
| AS SHOWN | LG | KM |

| PROJECT NO: | DESIGNED: | DRAWN: | DATE: |
|---|---|---|---|
| 70079718 | GG | GG | March 22 |

DRAWING No: A29-WSP-LA-CS-002 REV: B

© WSP UK Ltd

File name: \\UK.WSPGROUP.COM\CENTRAL DATA\PROJECTS\70060\70079\70079 - WSCC - A29 PHASE 1 PLANNING APPLICATION\03 WIP\LA LANDSCAPE ARCHITECT\02 CAD BIM MODELS\A29-WSP-LA-CS-001 - CROSS SECTIONS 2022.DWG, printed on:07 March 2022 16:14:50, by:Gatterer, Graham