DO NOT SCALE

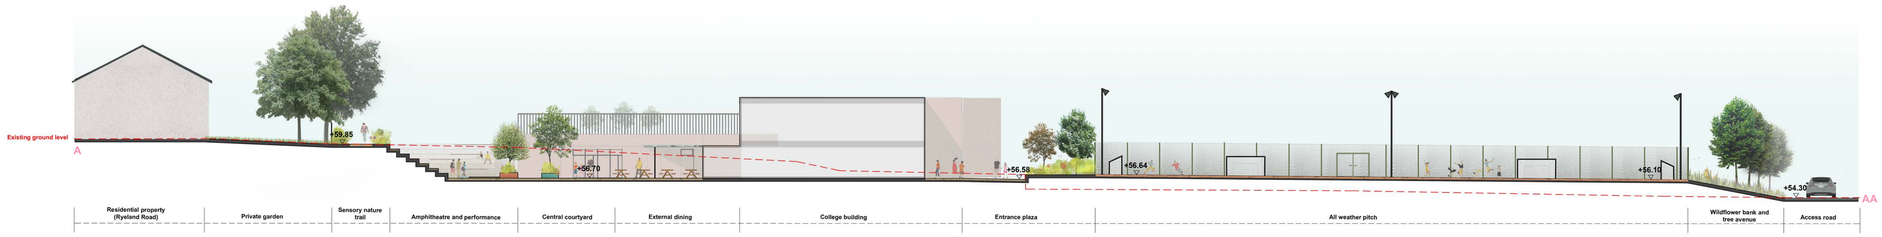

Section A

Section B

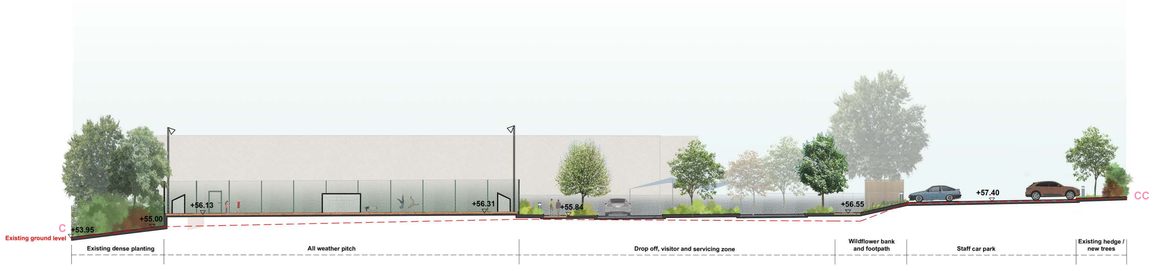

Section C

Section Location Plan

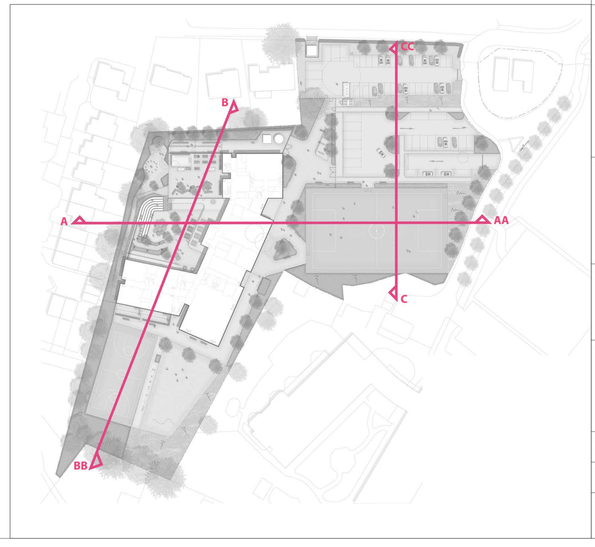

SAFETY, HEALTH AND ENVIRONMENTAL INFORMATION

In addition to the hazards/risks normally associated with the types of work detailed on this drawing, note the following:

CONSTRUCTION

Refer to designer's risk assessment

MAINTENANCE/CLEANING

Refer to designer's risk assessment

DECOMMISSIONING/DEMOLITION

Refer to designer's risk assessment

It is assumed that all works will be carried out by a competent contractor working, where appropriate, to an approved method statement

GENERAL NOTES

KEY PLAN

Drawing Status: FOR APPROVAL

Suitability

SNC·LAVALIN
ATKINS
Member of the SNC-Lavalin Group

4th Floor
The Octagon
27 Middleborough
Colchester
CO1 1TG

Tel: +44 (0)1206 732000
Fax: +44 (0)1206 732020

www.atkinsglobal.com

© SNC-Lavalin (2020)

Client: west sussex county council

Project Title: WOODLANDS MEED COLLEGE

Drawing Title: LANDSCAPE CROSS SECTIONS STAGE 3

Scale	Designed	Drawn	Checked	Authorised
1:200	RW	RW	JH	SM
Original Size: A0	Date: 18/11/20	Date: 18/11/20	Date: 18/11/20	Date: 18/11/20

Drawing Number: 5190243-ATK-XX-XX-DR-L-2000

Revision: P01

Internal Project Number: 5190243