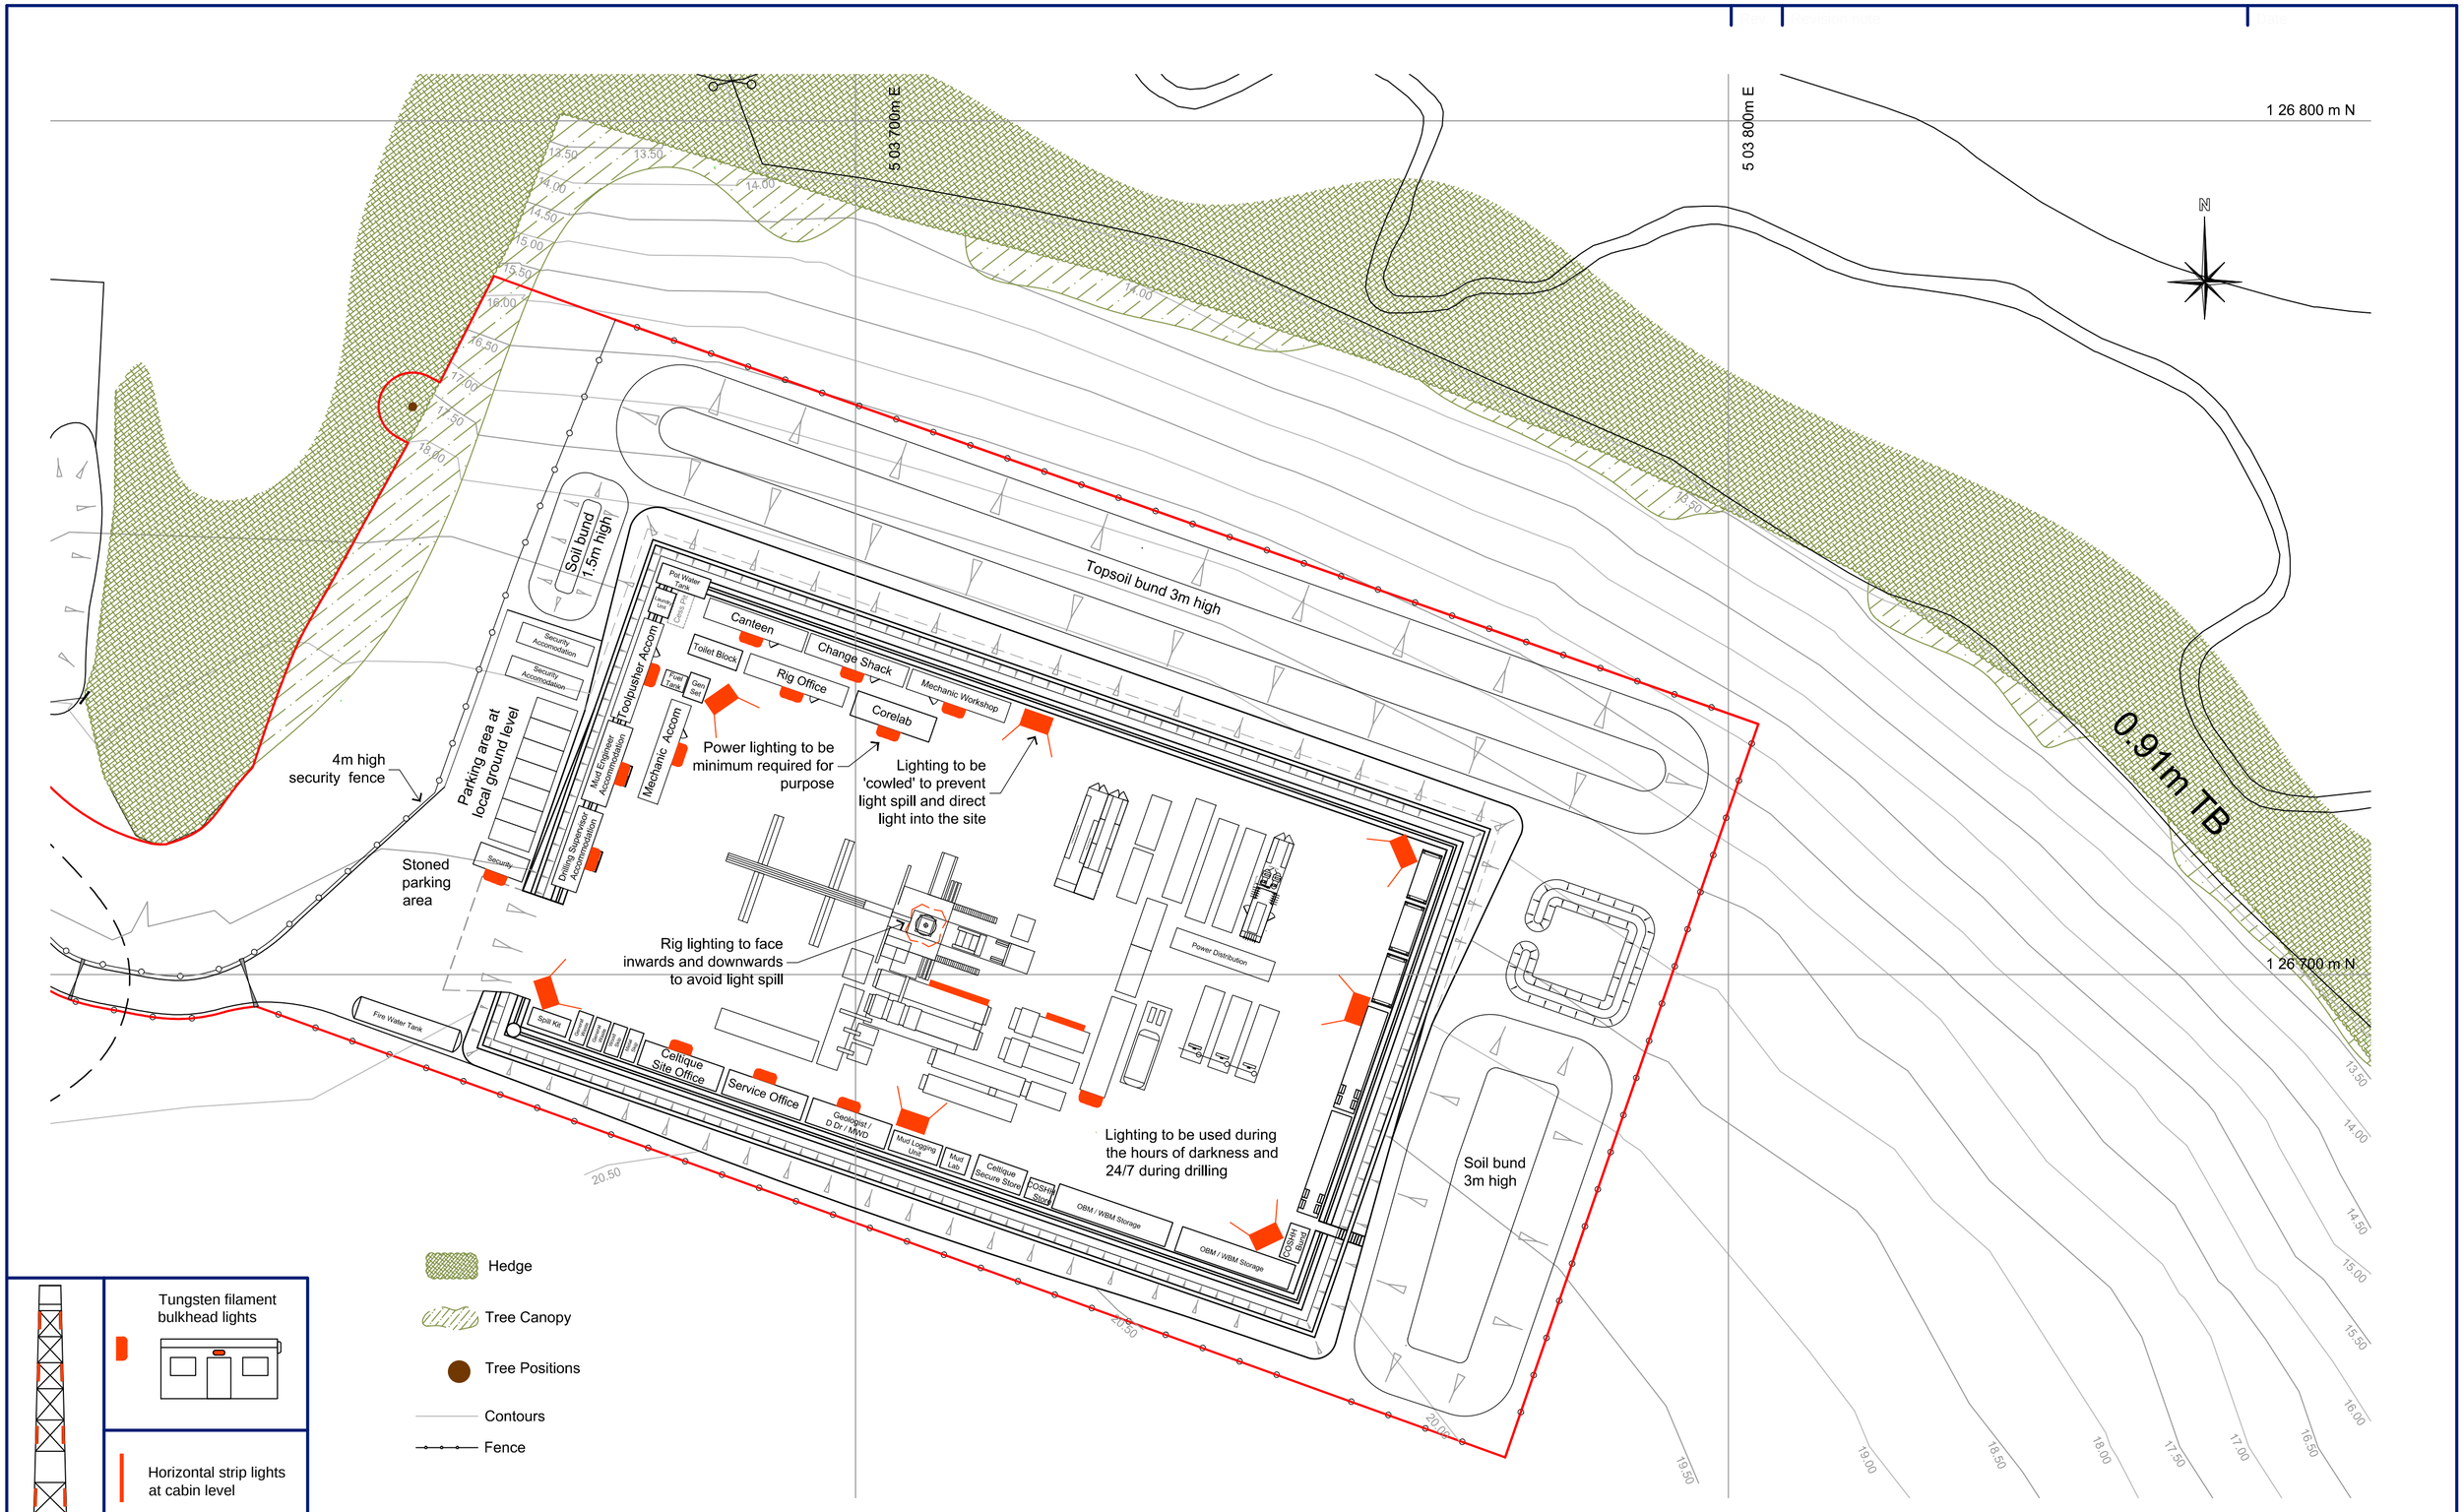

Proposed Site - Lighting Layout

Scale 1:500

R ELLIOTT ASSOCIATES LTD
CONSULTING STRUCTURAL & CIVIL ENGINEERS
t: (01590) 683176 f: (01590) 683533 info@rea-ltd.co.uk www.rea-ltd.co.uk
LIMITED
Dennett House
Brighton Road
Sway
Lymington
Hampshire
SO41 6EB

Client: Celtique Energie Petroleum Boxal Bridge Wisborough Green West Sussex	Drawn By: AJNE	Date: April 2014	Sheet Size: A2
	Drawing Title: Proposed Site - Lighting Layout (1:500)		
Job Title: Wisborough Green-1	Drawing Number: 3582 P 09		Revision: J