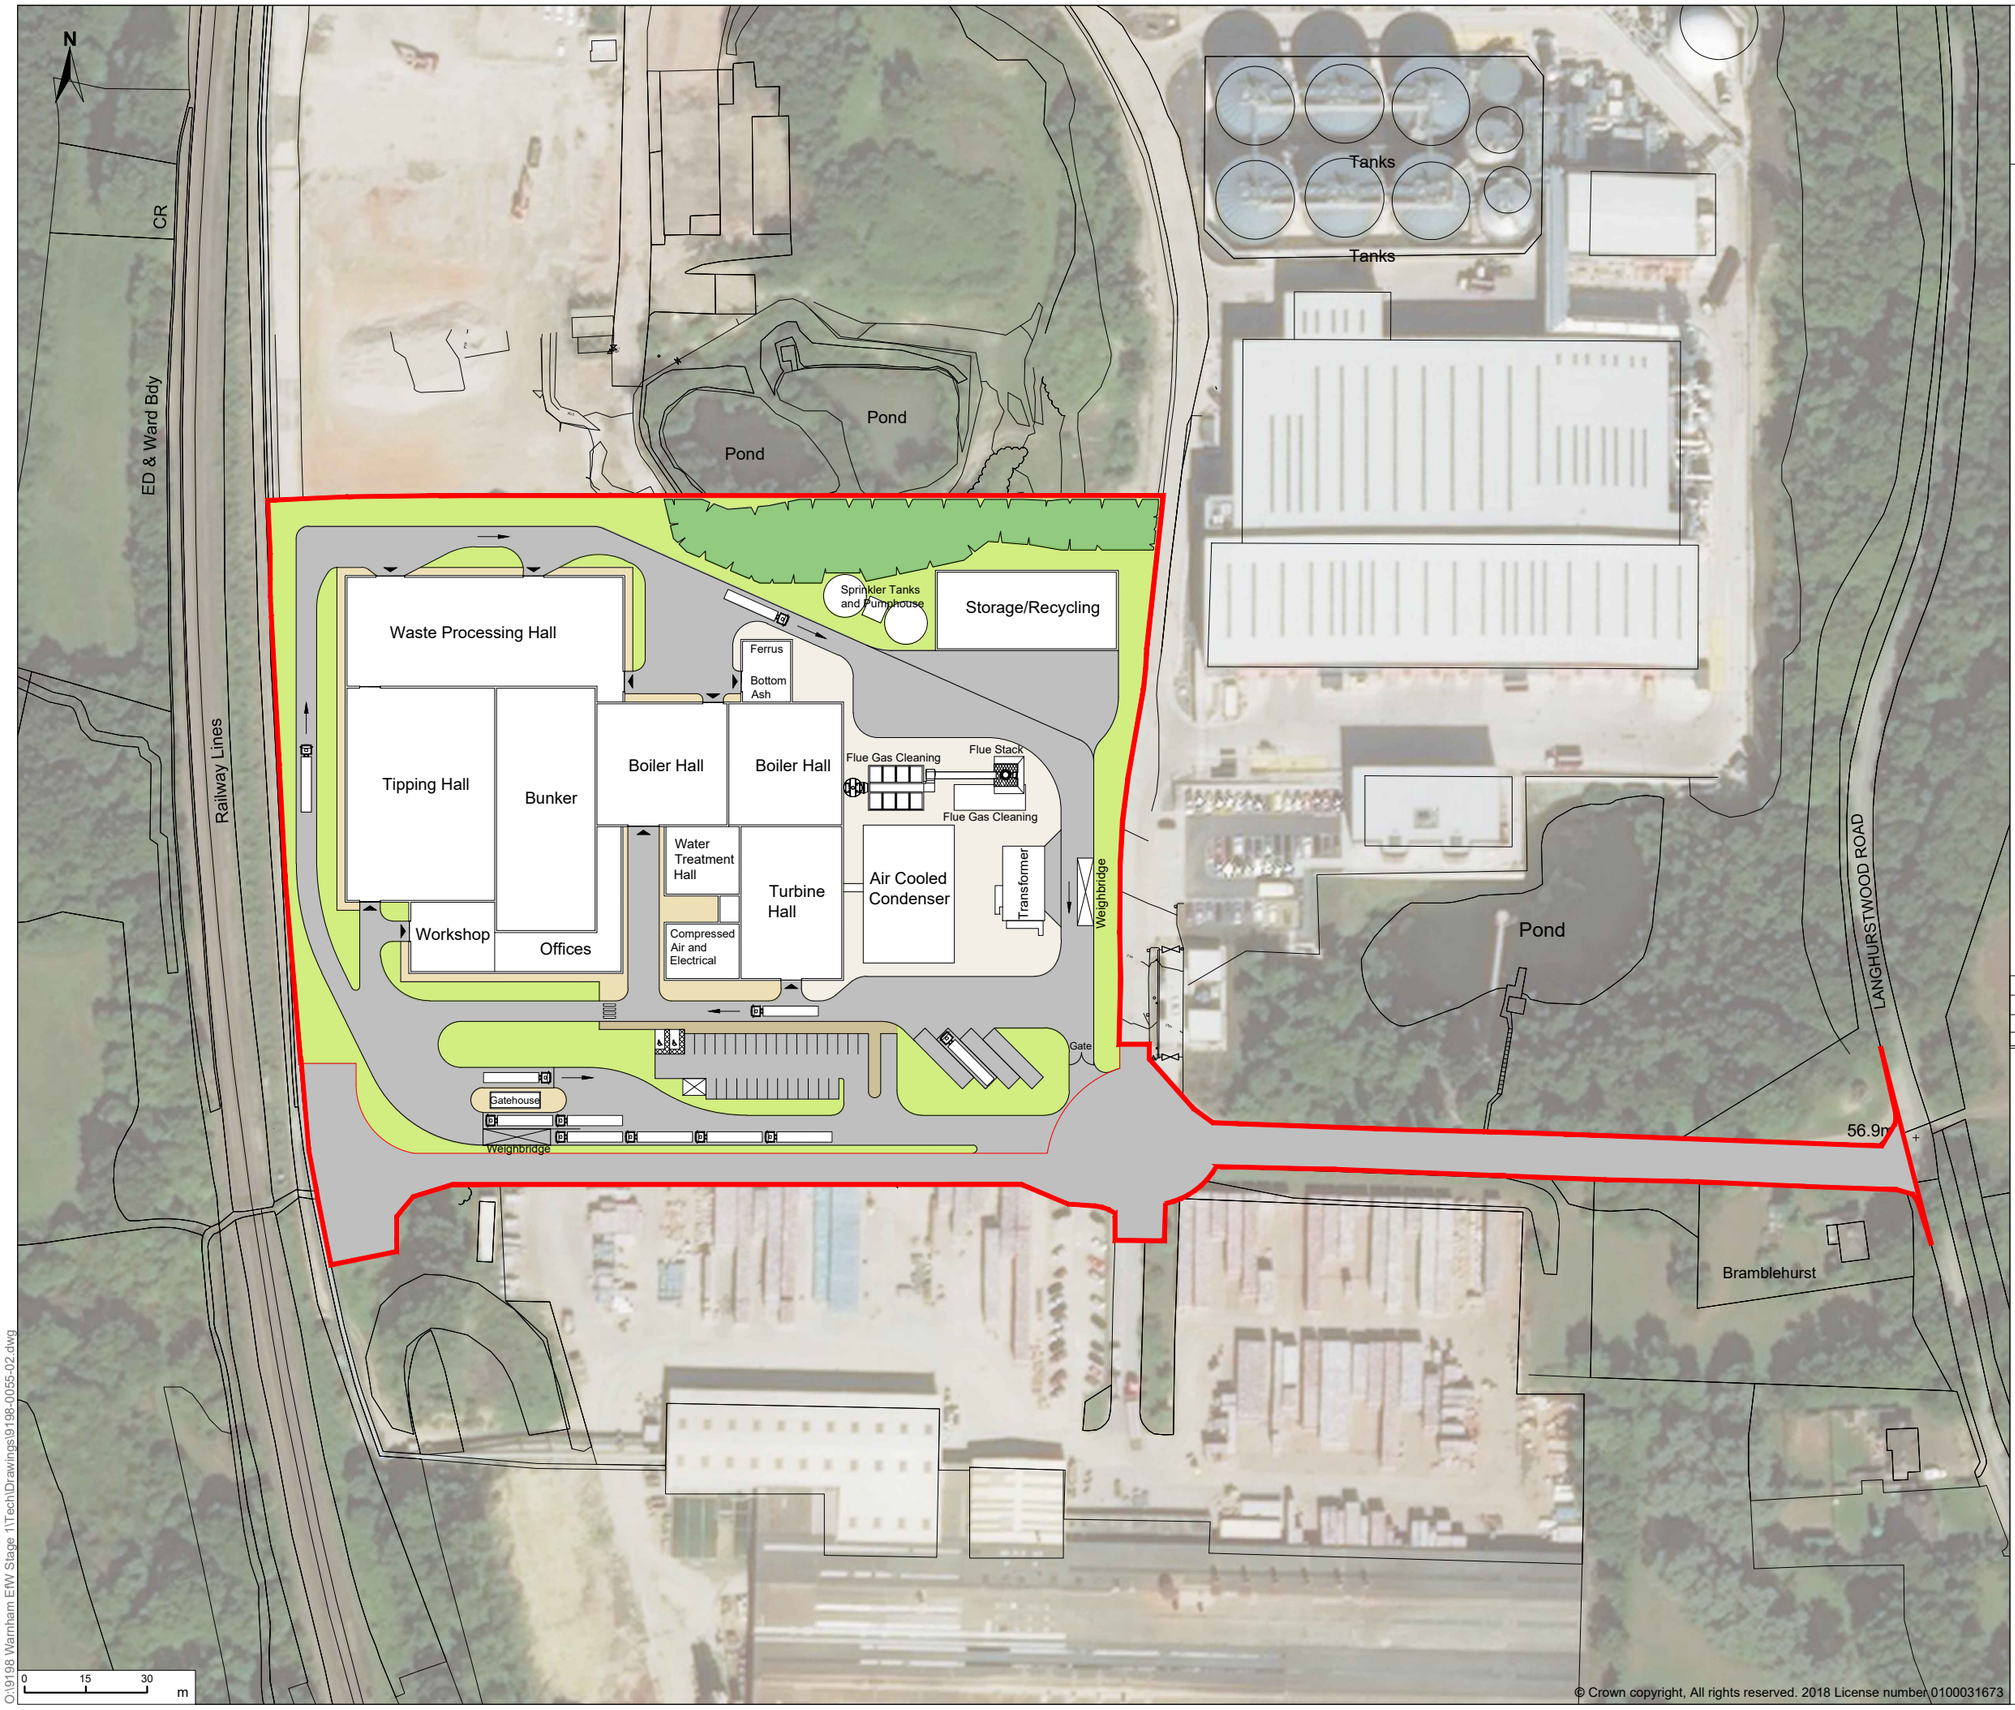

Notes

1. This drawing has been prepared in accordance with the scope of RPS's appointment with its client and is subject to the terms and conditions of that appointment. RPS accepts no liability for any use of this document other than by its client and only for the purposes for which it was prepared and provided.
2. If received electronically it is the recipients responsibility to print to correct scale. Only written dimensions should be used.

Legend

Site Boundary

Rev	Description	Date	Initial	Checked

RPS

20 Western Avenue, Milton Park, Abingdon, Oxfordshire, OX14 4SH
T: +44(0)1235 821 888 **E:** rpsox@rpsgroup.com **F:** +44(0)1235 834 698

Client: Britaniacrest Recycling Ltd

Project: 3Rs Facility, Wealden Brickworks, Horsham, West Sussex

Title: Proposed Site Plan

Status	Drawn By	PM/Checked by
FINAL	RM	AR
Job Ref	**Scale @ A3**	**Date Created**
OXF9198	1:1,500	Mar 2018
Figure Number		**Rev**
2.1		-

rpsgroup.com/uk

O:\9198 Warnham EfW Stage 1\Tech\Drawings\9198-0055-02.dwg